©2007 Westwood Professional Services, Inc.

CERTIFICATE OF SURVEY

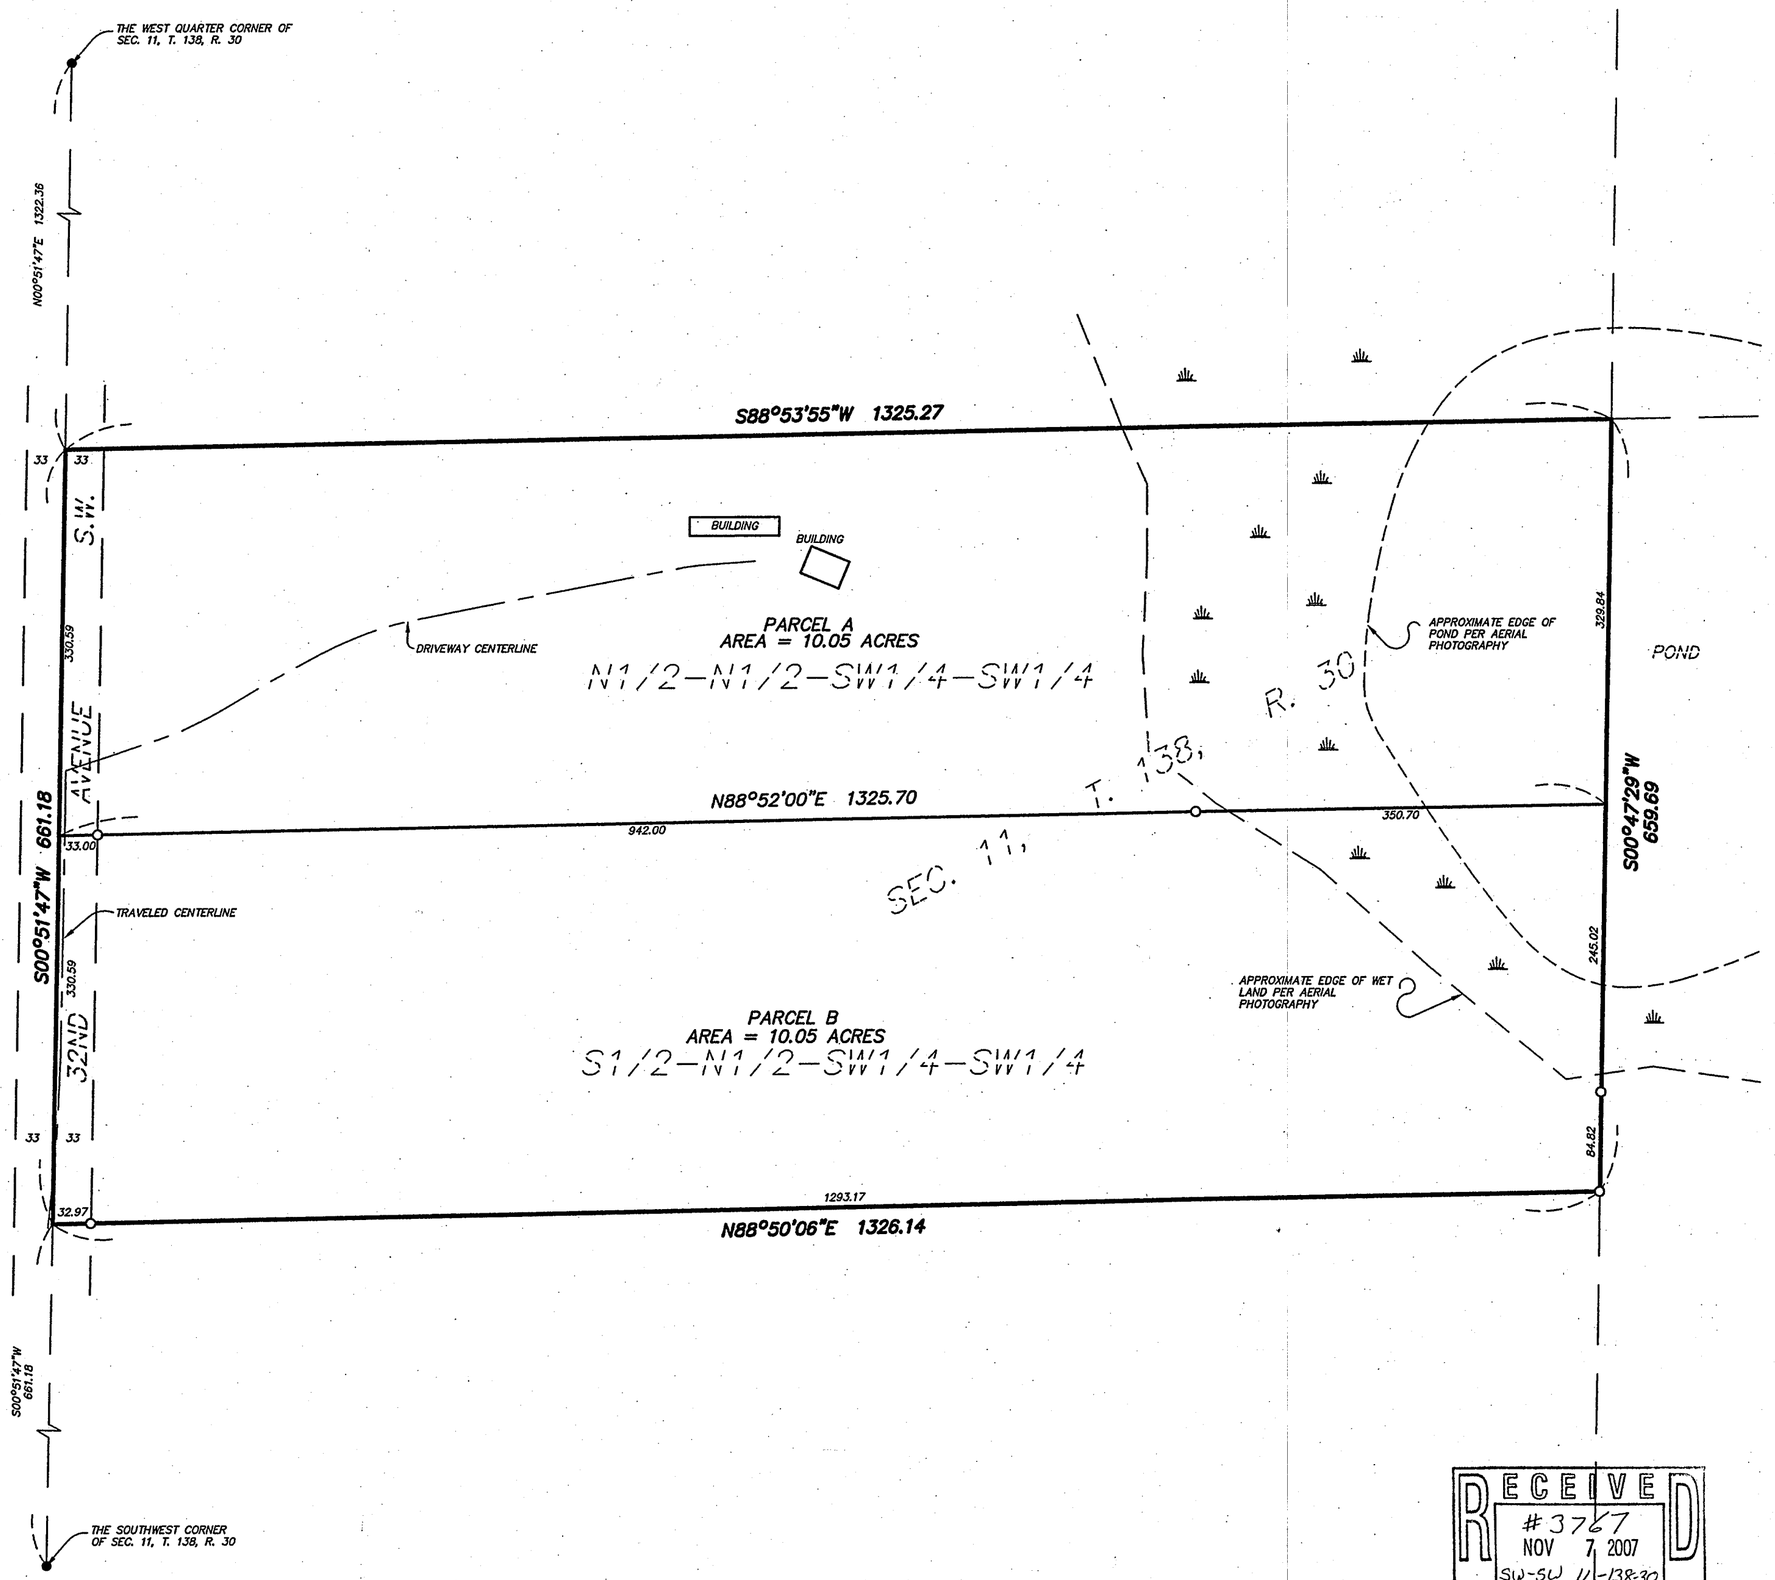

PARCEL A:
The North Half of the North Half of the Southwest Quarter of the Southwest Quarter, Section 11, Township 138 North, Range 30 West, Cass County, Minnesota.

Subject to right of way and subject to easements, reservations and restrictions of record, if any.

PARCEL B:
The South Half of the North Half of the Southwest Quarter of the Southwest Quarter, Section 11, Township 138 North, Range 30 West, Cass County, Minnesota.

Subject to right of way and subject to easements, reservations and restrictions of record, if any.

SURVEYOR'S NOTE:
1) NO TITLE WORK WAS FURNISHED FOR THE PREPARATION OF THIS SURVEY TO SHOW THE EXISTENCE OF ANY EASEMENTS OR ENCUMBRANCES, IF ANY.

Scale: 1 inch = 100 feet

- ● *Denotes iron monument found*
- ○ *Denotes iron monument set*
- *Denotes wet land*

Bearings based on assumed datum.

I hereby certify that this survey was prepared by me or under my direct supervision and that I am a duly Licensed Land Surveyor under the laws of the State of Minnesota.

Paul Herkenhoff 10-29-07

Paul Herkenhoff, R.L.S. *Date*
Registration No. 45875

RECEIVED
#3767
NOV 7 2007
SW-SW 11-138-30
COUNTY SURVEYOR

REQUESTED BY:

Carole Wilkus

Westwood Professional Services, Inc.
423 Laurel Street
Brainerd, MN 56401

PHONE 218-829-1751
FAX 218-829-4733
TOLL FREE 1-800-270-9495

www.westwoodps.com

Drawn by:	Date:	Job No:
PDH	10/29/07	20077819

20077819CTF01.DWG