CERTIFICATE OF SURVEY

MAPLE LEAF DRIVE,
SECTIONS 3, 9, & 10, TOWNSHIP 141 NORTH, RANGE 29 WEST,
CASS COUNTY, MINNESOTA

PROPOSED ROAD DESCRIPTIONS

Sugar Lane as dedicated in the recorded plat of SUGAR MAPLE SHORE FIRST ADDITION, Cass County, Minnesota.

AND

Maple Drive as dedicated in the recorded plat of SUGAR MAPLE SHORE SECOND ADDITION, Cass County, Minnesota.

AND

Maple Drive as dedicated in the recorded plat of SUGAR MAPLE SHORE THIRD ADDITION, Cass County, Minnesota.

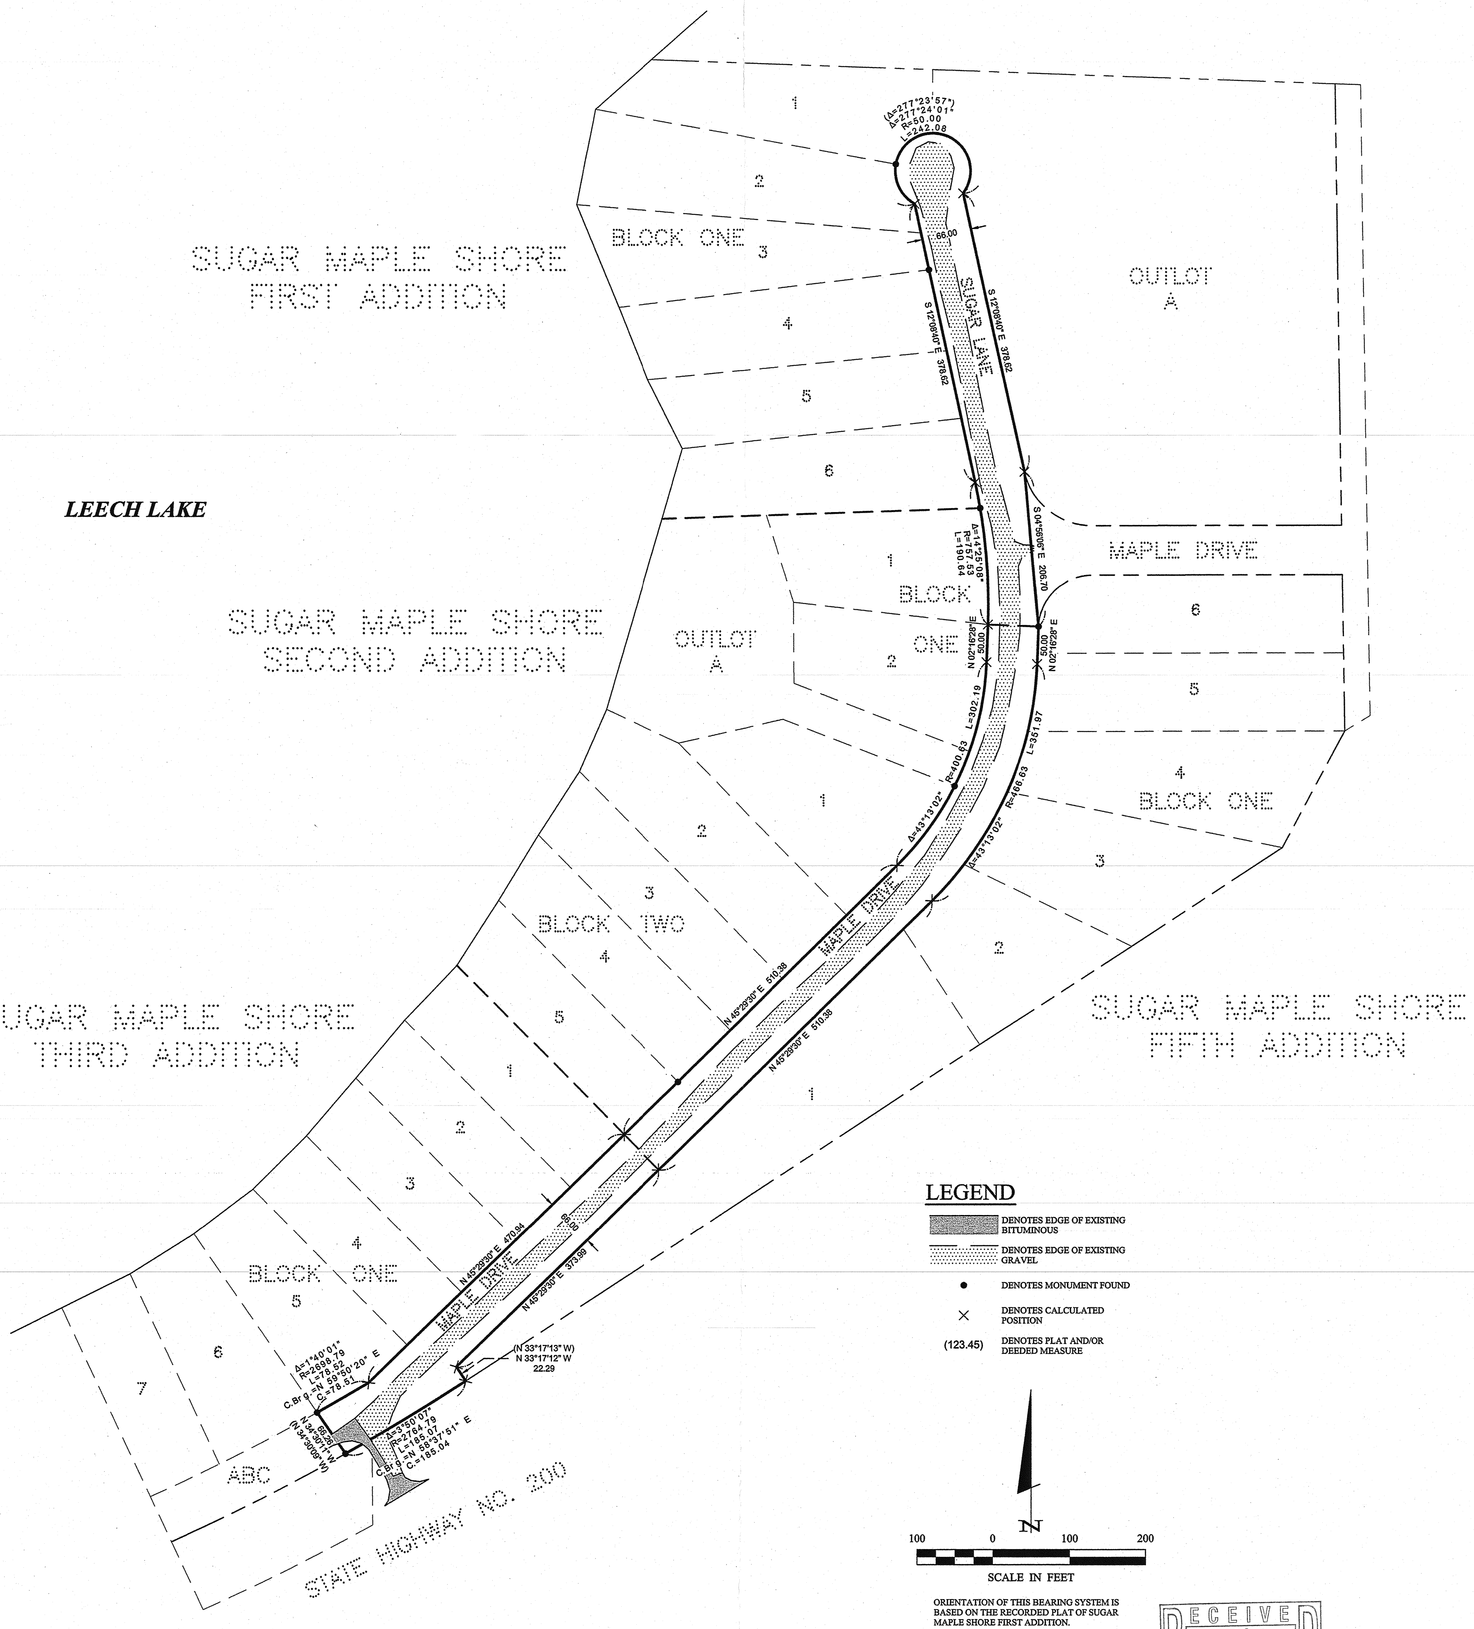

LEGEND

- DENOTES EDGE OF EXISTING BITUMINOUS
- DENOTES EDGE OF EXISTING GRAVEL
- DENOTES MONUMENT FOUND
- DENOTES CALCULATED POSITION
- (123.45) DENOTES PLAT AND/OR DEEDED MEASURE

N

100 0 100 200

SCALE IN FEET

ORIENTATION OF THIS BEARING SYSTEM IS BASED ON THE RECORDED PLAT OF SUGAR MAPLE SHORE FIRST ADDITION.

RECEIVED
4289
OCT 26 2009
CASS COUNTY SURVEYOR

© 2009 Landecker & Associates, Inc.

SHEET		PROJECT MANAGER:	PROJECT No.:	DATE:
1 OF 1	CERTIFICATE OF SURVEY	TLF	092100	10-05-2009
	Pine Lake Township c/o Kathy Miller 1680 Pine Lake Road NW Walker, MN 56484	CHECKED BY: TLF	FILE NAME: C092100.dwg	SCALE: HORZ. 1" = 100'
		DRAWN BY: WAG	FIELD BOOK: BOOK 304 PG. 7	VERT. NONE

REVISIONS		
DATE	DESCRIPTION	BY

I HEREBY CERTIFY THAT THIS SURVEY, PLAN, SPECIFICATION, OR REPORT WAS PREPARED BY ME OR UNDER MY DIRECT SUPERVISION AND THAT I AM A DULY LICENSED PROFESSIONAL ENGINEER OR LAND SURVEYOR UNDER THE LAWS OF THE STATE OF MINNESOTA.

Terry L. Freeman, PLS #21367

DATE 10/5/09 LIC. NO. 21367

Landecker & Associates, Inc.
Engineering · Surveying · Planning
Walker, MN 56484
Phone: 218-547-1296 Fax: 218-547-2272