CERTIFICATE OF SURVEY

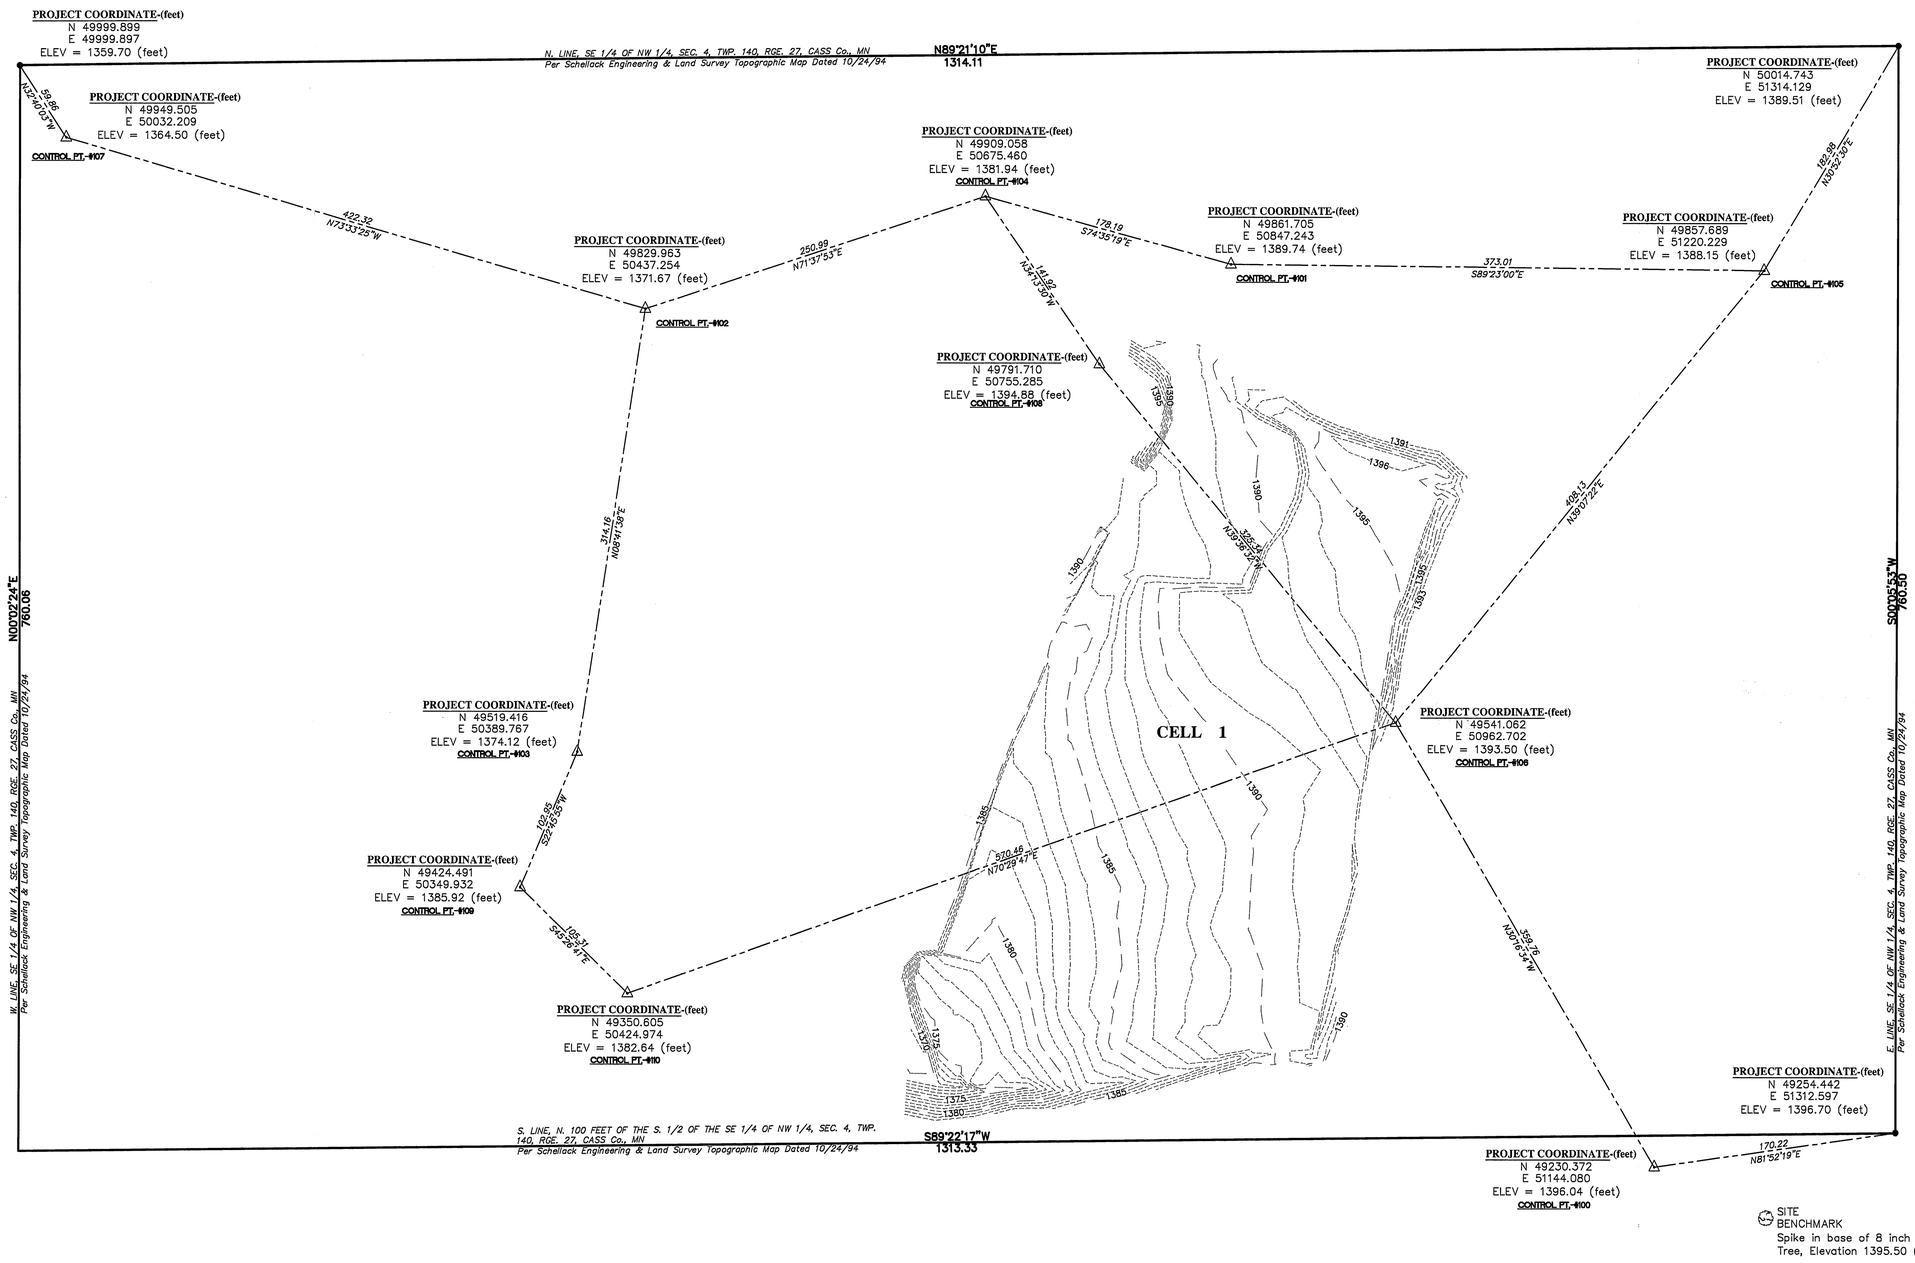

SURVEYOR'S NOTES:

1. The site benchmark shown was located per Schellack Engineering and Land Surveying Topographic Map prepared for the Slagle Demolition Landfill dated 10/24/1994. No datum was specified.

2. Project Coordinates were established by Schellack Engineering and Land Surveying Topographic Map prepared for the Slagle Demolition Landfill dated 10/24/1994.

3. The topography field survey for Cell 1 was completed on 12/3/2010.

4. Arro Land Surveyors, LLC calculated a fill volume of 14,050 cubic yards using as a base the contour surface for Cell 1 as shown on our Certificate of Survey dated 1/25/2006 and the contours generated from our topography field survey dated 12/3/2010. This calculation does not factor in compaction.

LEGEND

- ● DENOTES FOUND SURVEY MONUMENT
- △ DENOTES CONTROL POINT Set with 1/2" IP with MN Landsurveyors License No. 17768

N
W E
S

GRAPHIC SCALE

0 25 50 100

(IN FEET)
1 inch = 50 ft.

MINNESOTA
BRUCE W. SKIPTON
17768
LAND SURVEYOR

RECEIVED
#1618
JAN - 5 2011
SE-NW 32-141-27
CASS COUNTY SURVEYOR

I hereby certify that this survey, plan or report was prepared by me or under my direct supervision and that I am a duly licensed land surveyor under the laws of the state of Minnesota.

Dated this 22nd day of Dec 20 10

By: Bruce W. Skipton
Bruce W. Skipton Minnesota License No. 17768

P.O. Box 7
609 Am. Ave. N. Avenue
Detroit Lakes, MN 56501
(218)847-7799 Office
(218)847-7799 Fax

ARRO
Land Surveyors, LLC

EXISTING CONDITIONS SURVEY
SLAGLE DEMOLITION LANDFILL
THE N 1/2 OF THE SE 1/4 OF THE NW 1/4 &
THE N. 100 FEET OF THE S 1/2 OF THE SE 1/4
OF THE NW 1/4 OF SEC. 32, T. 141, R. 27,
CASS CO. MN.

CLIENT: Gary Slagle
3188 46th St. NE
Remer, MN 56672

DRAWN BY: RPW CHECKED BY: BWS
APPROVED BY: BWS JOB NUMBER: 05-089

NO.	DATE	BY	REVISION DESCRIPTION

C:\Land Projects 2005\05-089 Slagle\dwg\CERT SURVEY 05-089 CS - 12-5-10.dwg, 12/22/2010 12:57:01 PM, Bluebeam 9.0