CERTIFICATE OF SURVEY
PART OF THE SE1/4-SE1/4, SEC. 6, T. 137 N., R. 29 W.

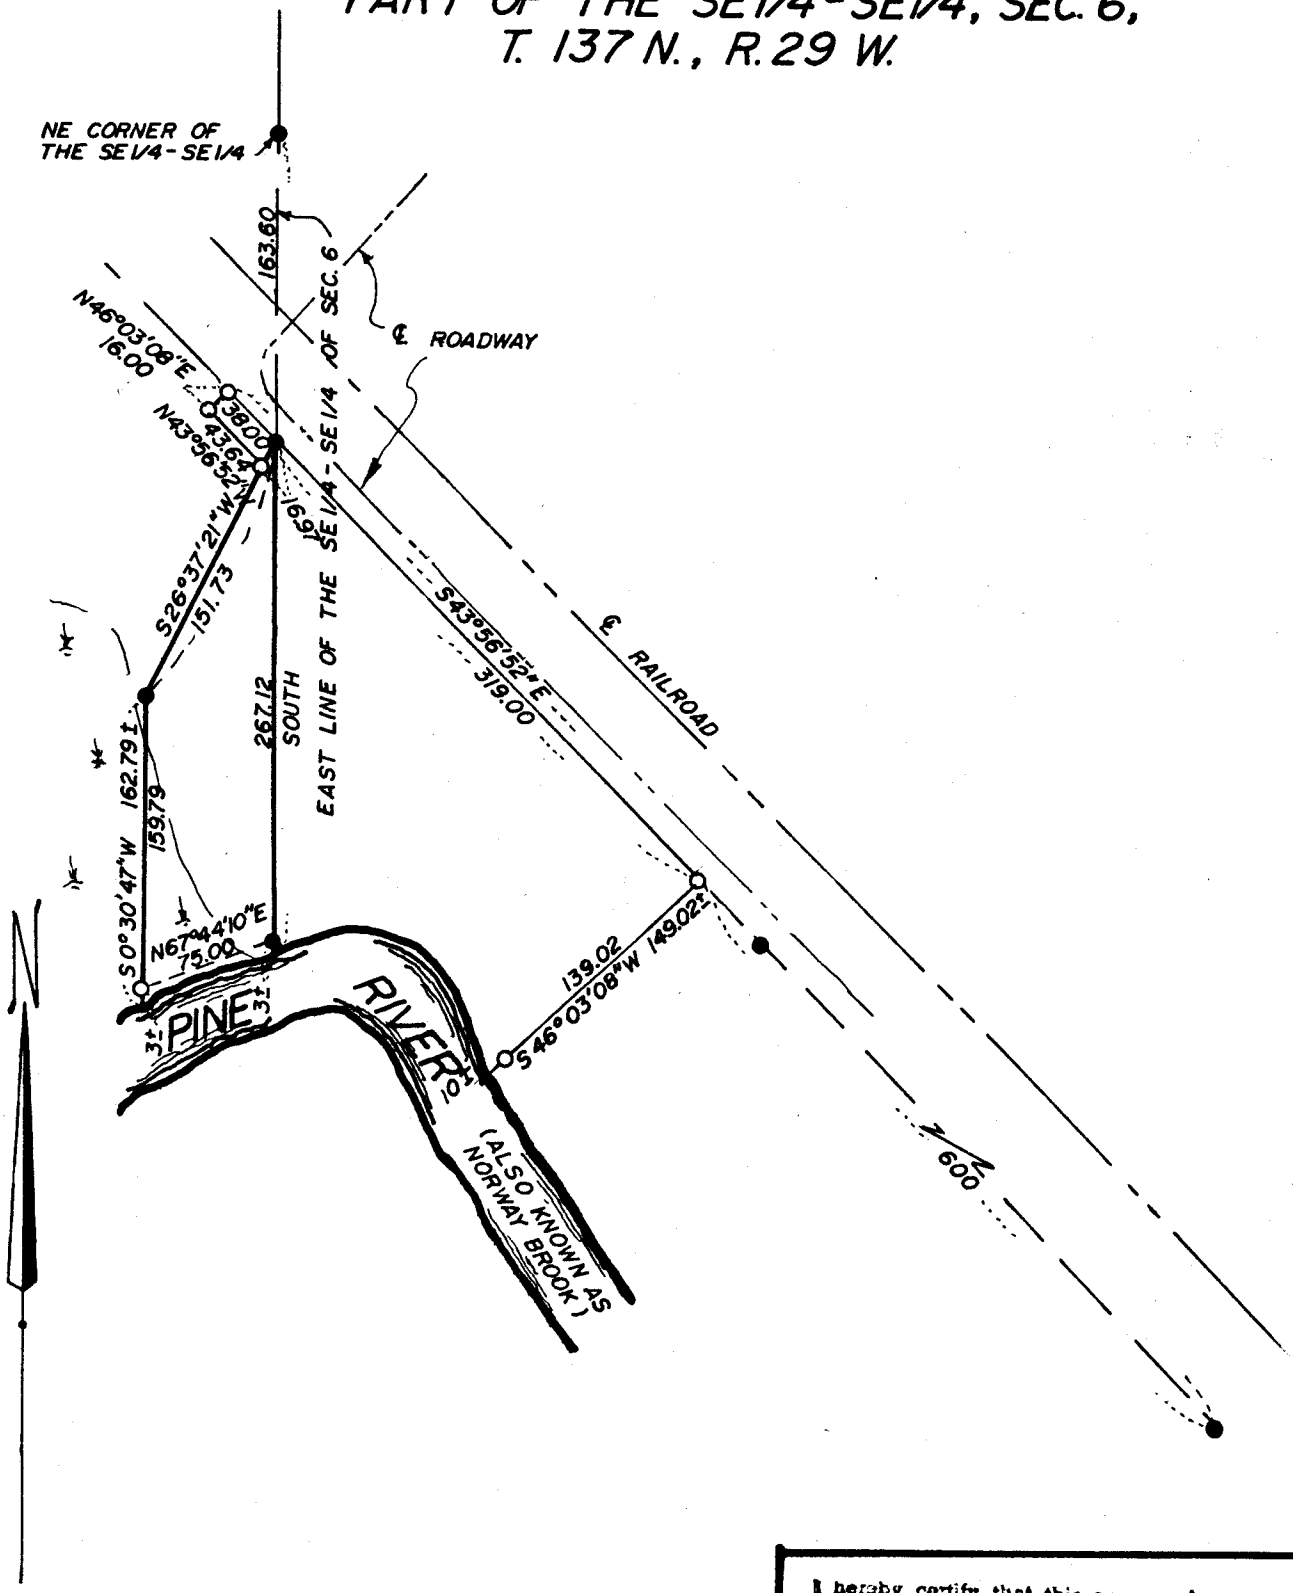

SCALE 1" = 100'

● = IRON MONUMENT IN PLACE

O = 3" IRON PIPE MONUMENT ESTABLISHED

⚡ = LOW WET AREA

I hereby certify that this survey, plan, or report was prepared by me or under my direct supervision and that I am a duly Registered Land Surveyor under the laws of the State of Minnesota.

Walter E. Lenz

Date 10-1-85 Reg. No. 11395

amended 10-29-85 W.E.L.

#4838

CERTIFICATE OF SURVEY

PART OF THE SE1/4-SE1/4, SEC. 6, PART OF THE SW1/4-SW1/4, SEC. 5, T. 137 N., R. 29 W.

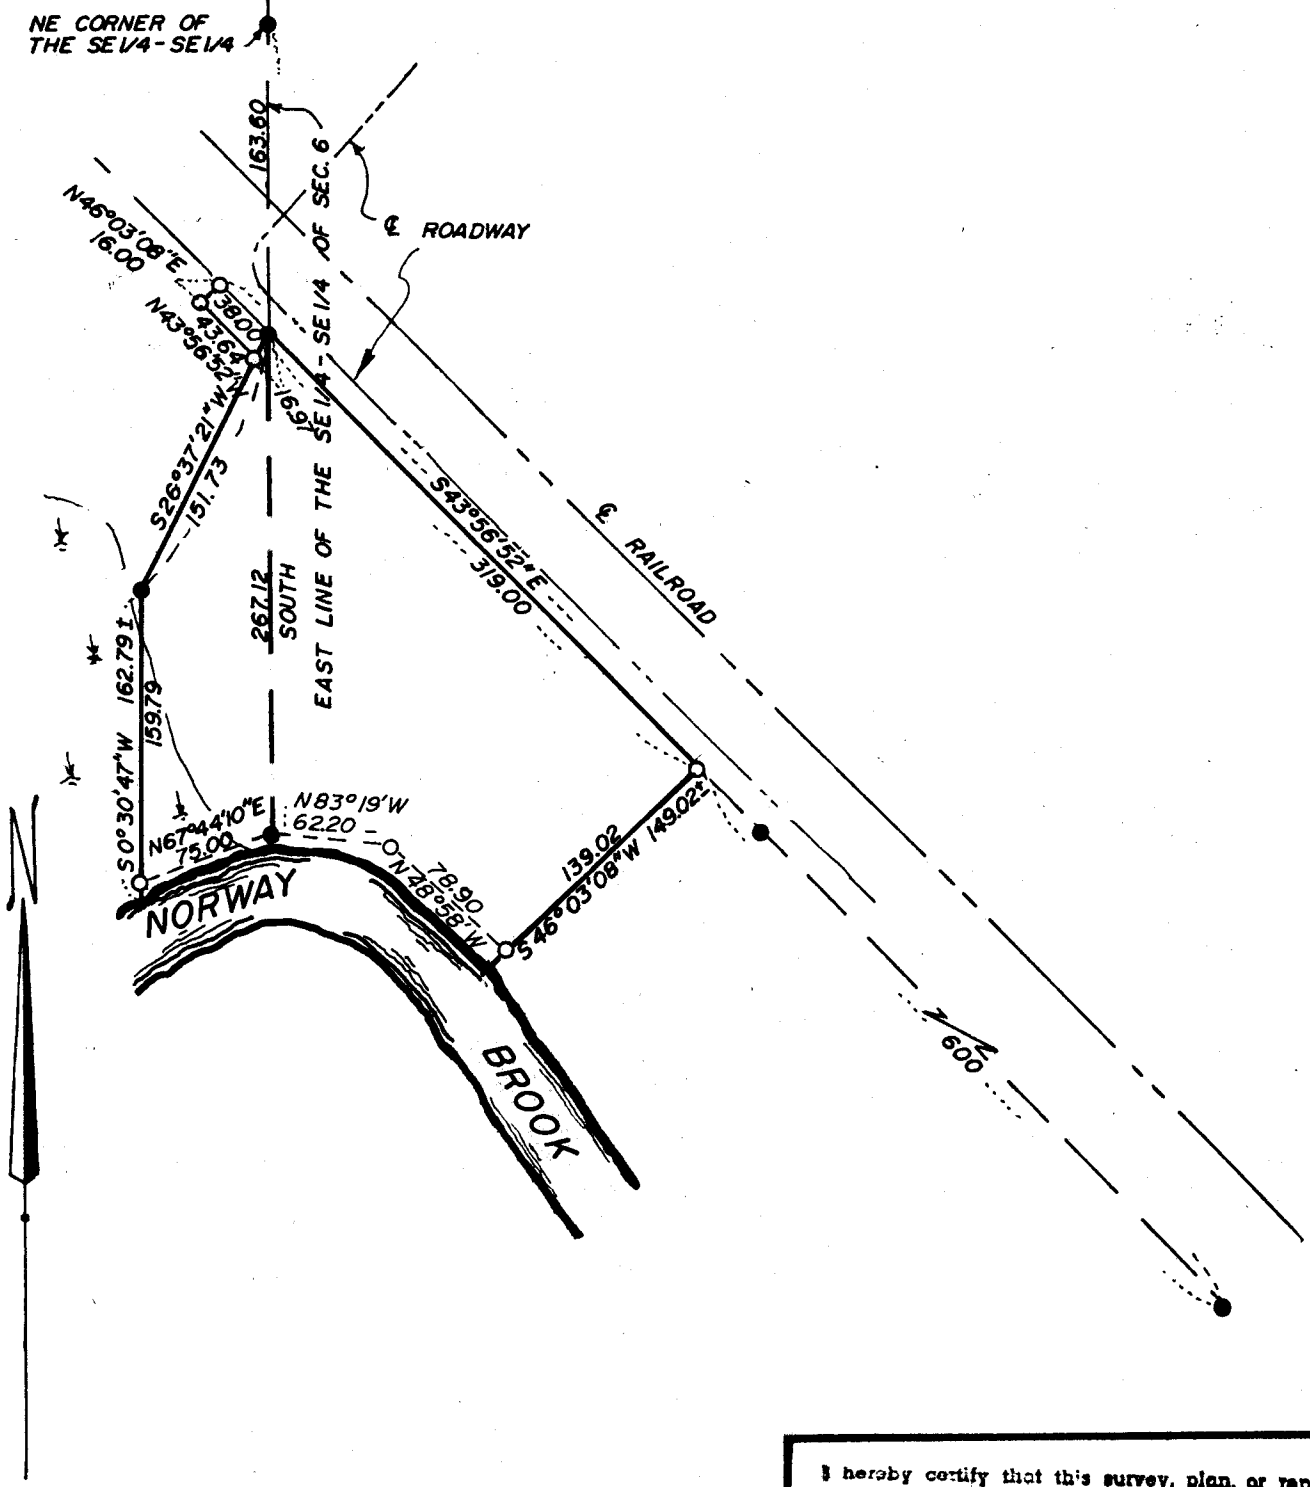

SCALE 1" = 100'

● = IRON MONUMENT IN PLACE

○ = 3" IRON PIPE MONUMENT ESTABLISHED

⚹ = LOW WET AREA

I hereby certify that this survey, plan, or report was prepared by me or under my direct supervision and that I am a duly Registered Land Surveyor under the laws of the State of Minnesota.

Walter E. Cress

Date 10-1-85 Reg. No. 11395

ammended 10-29-85 W.E.C.

ammended 9-29-88 W.E.C.

#4838