W. J. "BILL" SPAIN Jr.
Registered Land Surveyor No. 2003
682-2566 ~~ORchard 8-5716~~ HACKENSACK, MINNESOTA 56452

PLAT OF SURVEY

Parts of Gov't. Lot 1 Section 11 T. 140N. R. 29W.
5th. Prin. Mer. Minn. Cass County.

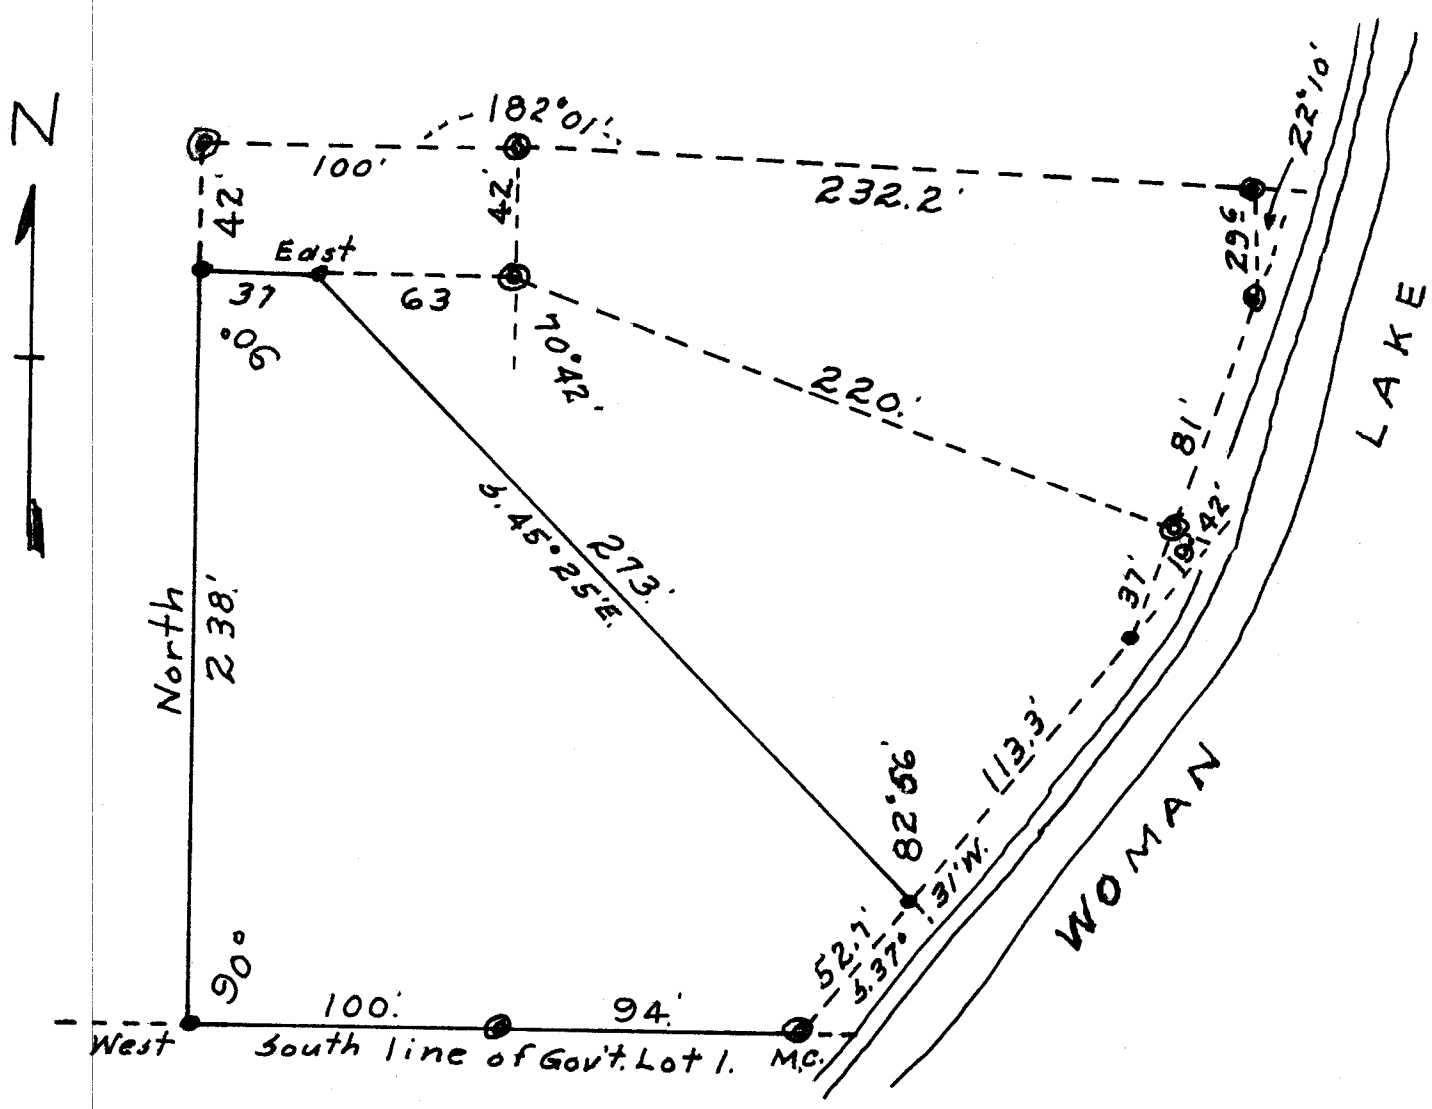

Scale = 1 inch = 60 Feet.

◎ Denotes iron monument in place.

• Denotes iron monument placed this survey.

CERTIFICATE OF SURVEY

I hereby certify that this survey was made by me or under my direct supervision and that I am a duly registered land surveyor under the laws of the State of Minnesota.

W. J. Spain, Jr. 2003
Registered Surveyor Reg. No.

#4943

Date 5 Aug. 1971

DORHOLT - HOPKINS - 300-4-60