W. J. "BILL" SPAIN Jr.
Registered Land Surveyor No. 2003
ORchard 5-5716 HACKENSACK, MINNESOTA

PLAT OF SURVEY

The north 86 feet of Lot 2 Plat of Ogema Point and an 86 foot strip of the unplatted portion of Gov't. Lot 3 Sec. 7 T. 140 N. R 29 W. 5th Prin. Mer. Minn; being the north 86 feet of said Lot extended eastward to the east line of said Gov't. Lot 3.

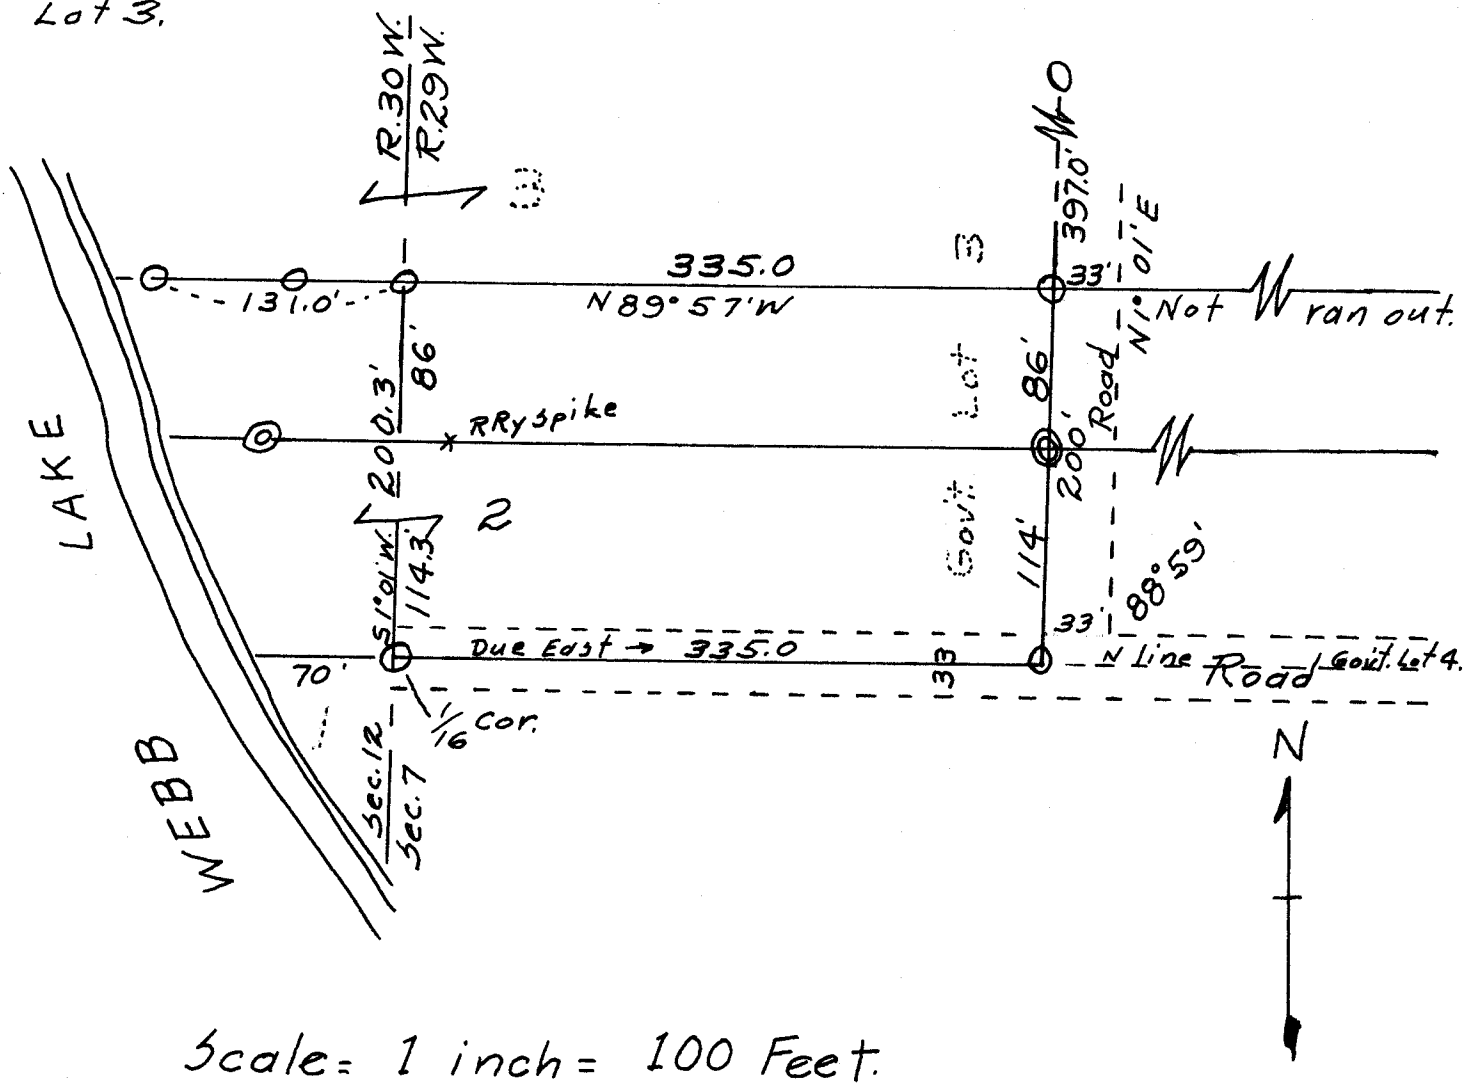

Scale: 1 inch = 100 Feet.

o Denotes iron monument in place.

⊙ Denotes iron monument placed this survey.

CERTIFICATE OF SURVEY

I hereby certify that this survey was made by me or under my direct supervision and that I am a duly registered land surveyor under the laws of the State of Minnesota.

W. J. Spain Jr. — Registered Surveyor

2003 — Reg. No.

Date 2 June 1964

#5010

DORHOLT - HOPKINS - 300-4-60