CERTIFICATE OF SURVEY
PART OF THE NE1/4-SE1/4, OF SEC. 36, T.142 N., R.29 W.

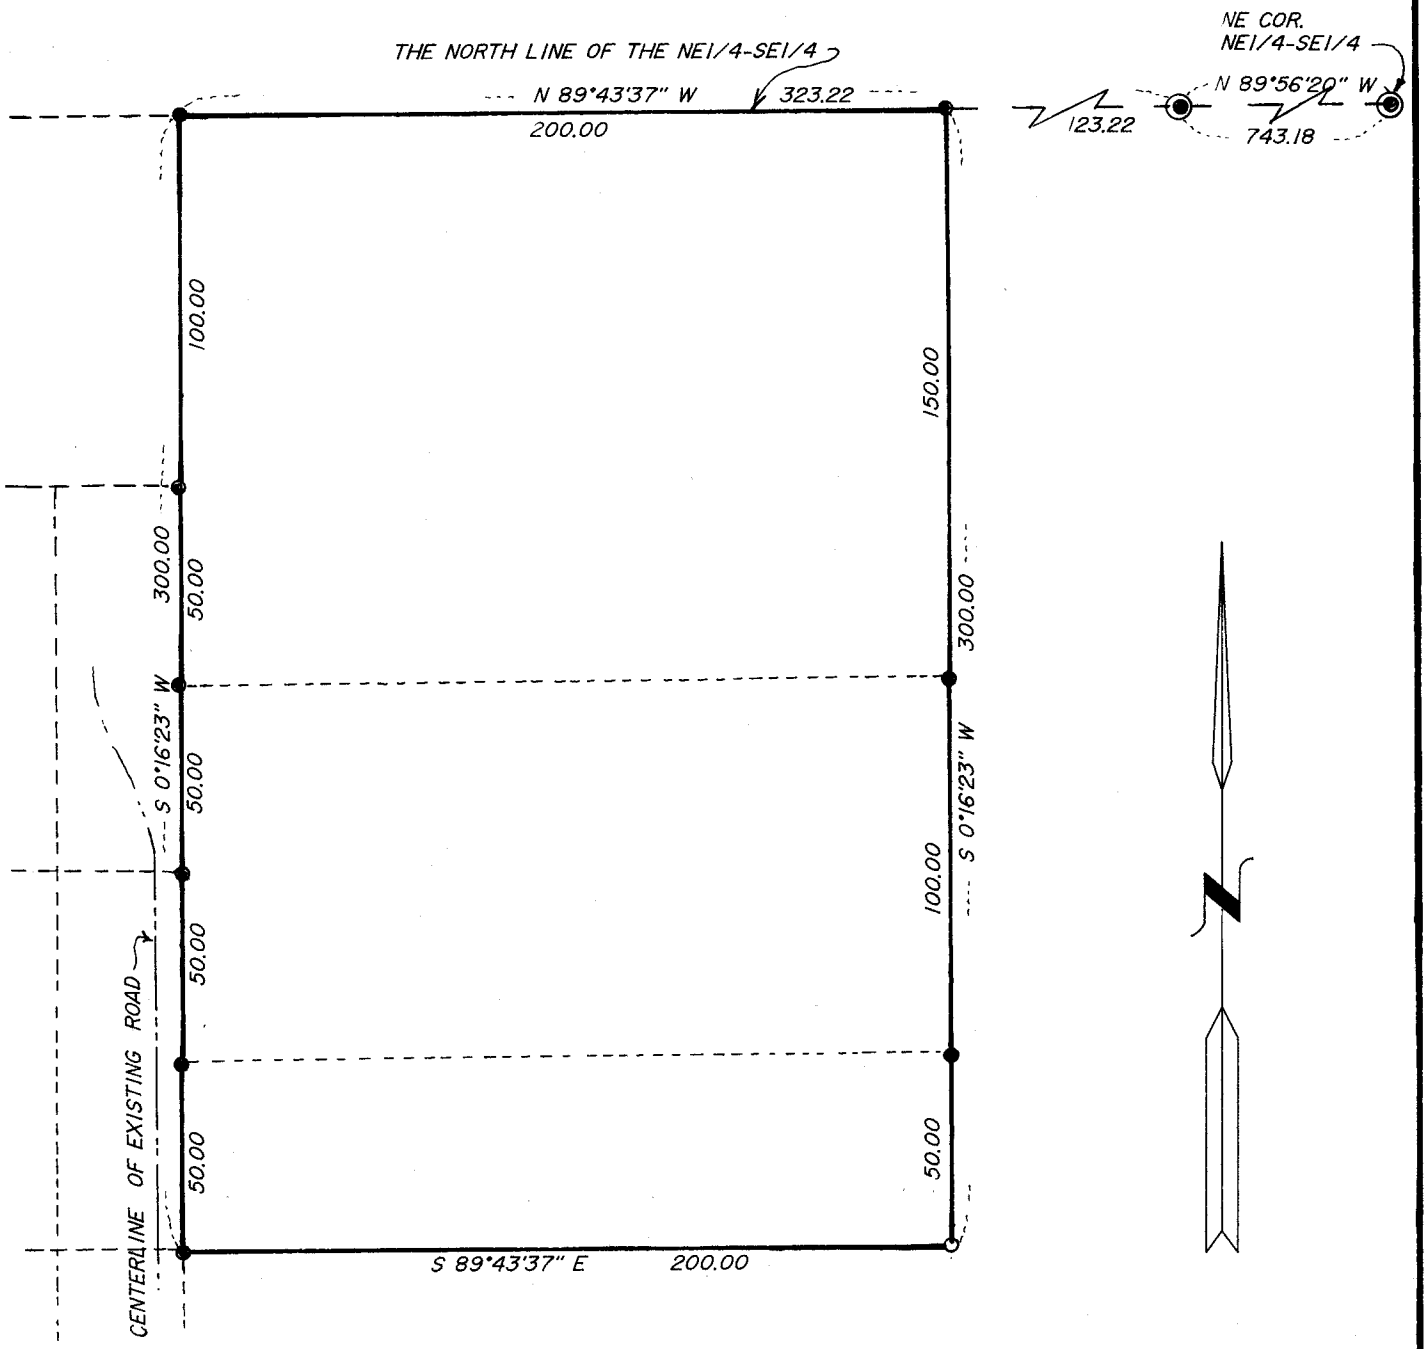

SCALE 1"= 50'
●=IRON MONUMENT IN PLACE
○=IRON PIPE MONUMENT ESTABLISHED
◉= USGLO BRASS CAP MONUMENT IN PLACE

I HEREBY CERTIFY THAT THIS SURVEY PLAN OR REPORT WAS PREPARED BY ME, AND THAT I AM A DULY REGISTERED LAND SURVEYOR UNDER THE LAWS OF THE STATE OF MINNESOTA.

Walter E. Curo

DATE 2-10-93 REG. No. 11395

CURO SURVEYING, HACKENSACK, MINN. 56452, TELE. No. 218-675-6697

#5130