CERTIFICATE OF SURVEY

GOVERNMENT LOT 8 AND THE SOUTH HALF OF THE NORTHEAST QUARTER OF THE NORTHEAST QUARTER, SECTION 6, TOWNSHIP 141 NORTH, RANGE 30 WEST, CASS COUNTY, MINNESOTA

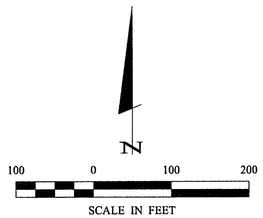

- ◉ DENOTES GLO BRASS CAP MONUMENT FOUND
- ● DENOTES MONUMENT FOUND
- ○ DENOTES IRON MONUMENT SET MARKED BY LICENSE NO. 21367
- DENOTES WETLAND

ORIENTATION OF THIS BEARING SYSTEM IS BASED ON THE NORTH LINE OF GOV'T LOT 8 TO HAVE AN ASSUMED BEARING OF S 89° 49' 09" E.

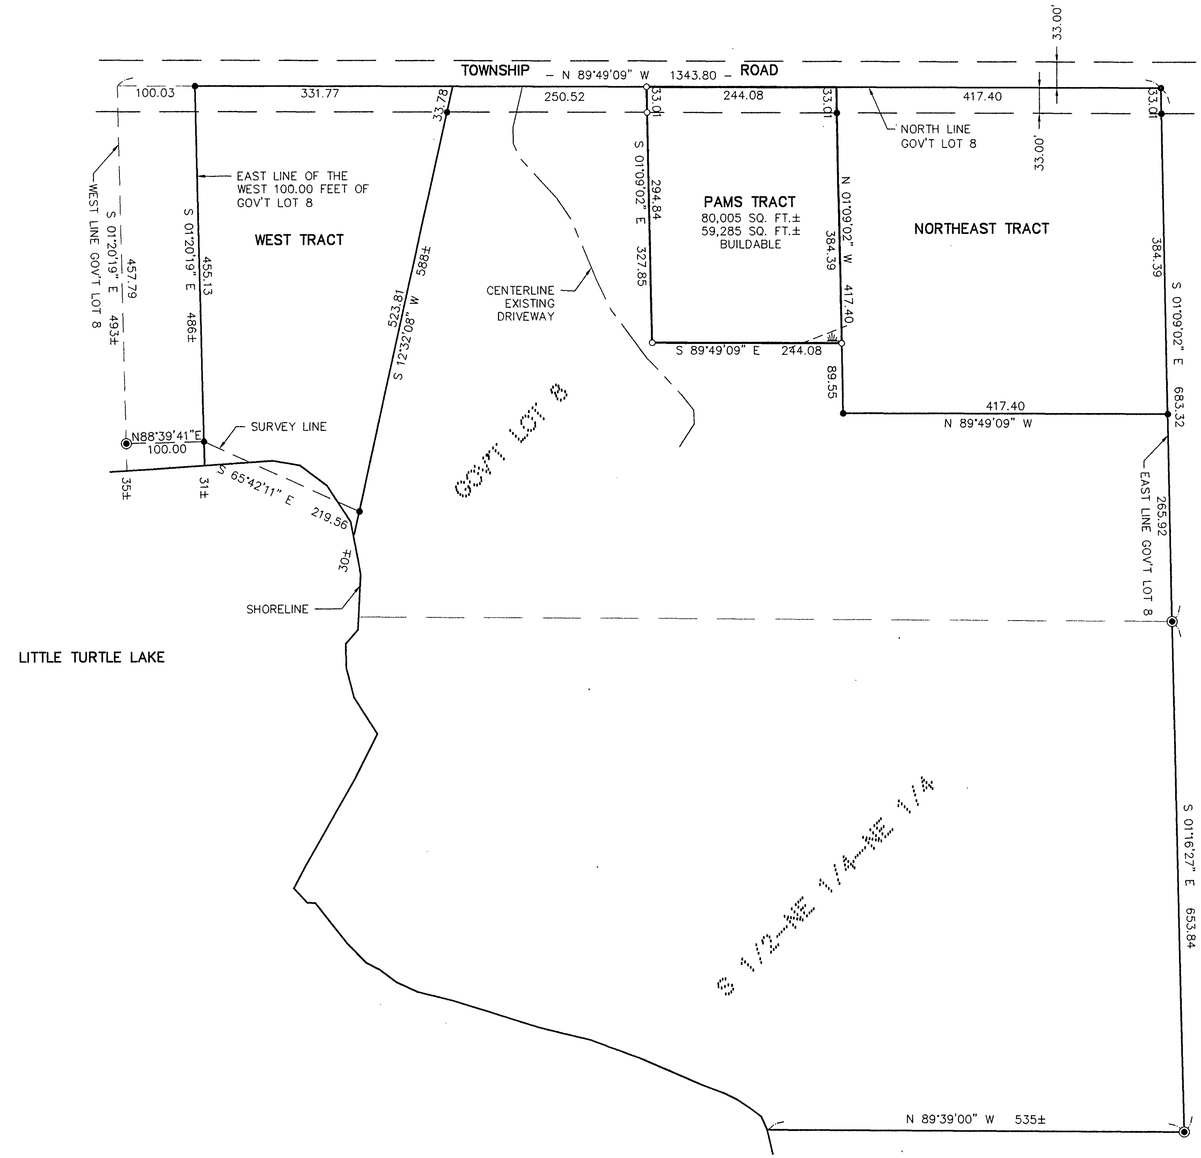

Landecker & Associates, Inc.
Engineering - Surveying - Planning
Walker, MN 56484
Phone 1-218-547-1296 Fax 1-218-547-2272

I HEREBY CERTIFY THAT THIS SURVEY, PLAN, SPECIFICATION, OR REPORT WAS PREPARED BY ME OR UNDER MY DIRECT SUPERVISION AND THAT I AM A DULY LICENSED PROFESSIONAL ENGINEER OR LAND SURVEYOR UNDER THE LAWS OF THE STATE OF MINNESOTA.

TERRY L. FREEMAN
DATE 3/28/02 LIC. NO. 21367

REVISIONS		
DATE	DESCRIPTION	BY
5/1/02	WETLAND	TLF

PROJ. MGR.	TLF	COMPUTER:	022023
CHECKED BY:	TLF	FIELD BOOK:	BOOK 180 PG. 5
DRAWN BY:	DRG	FILE NO:	022023

DATE: 3/28/02
SCALE: HORZ. 1"=100' VERT. NONE

CERTIFICATE OF SURVEY

PAM NELSON
PO BOX 1422
WALKER, MN. 56484

SHEET 1 OF 1