EXHIBIT "B"

CERTIFICATE OF SURVEY

GOVERNMENT LOT 1, SECTION 17,
TOWNSHIP 141 NORTH, RANGE 27 WEST,
CASS COUNTY, MINNESOTA

N

60 0 60 120
SCALE IN FEET

● DENOTES BRASS CAPPED MONUMENT FOUND
○ DENOTES IRON MONUMENT SET MARKED BY LICENSE NO. 21367
wl DENOTES WETLAND

ORIENTATION OF THE BEARING SYSTEM IS BASED ON THE EAST LINE OF GOV'T LOT 1 AND ASSUMED TO BEAR NORTH–SOUTH

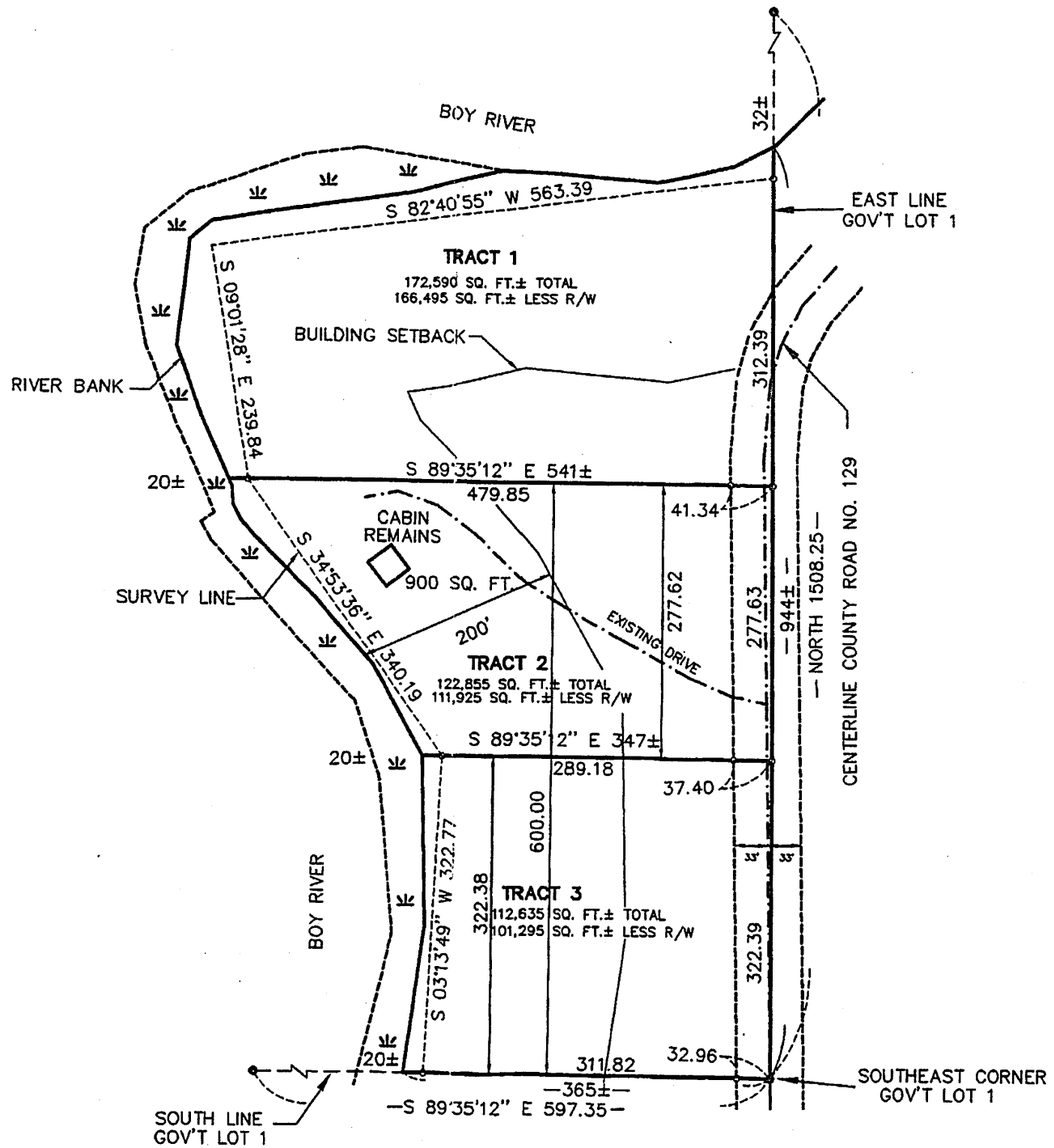

RECEIVED
5767
DEC 22 2011
GI 17-14-27
COUNTY SURVEYOR

LANDBECKER & ASSOCIATES INC.
WALKER, MN 56484
PHONE 218-547-1398
PLANNING ENGINEERING SURVEYING

I HEREBY CERTIFY THAT THIS SURVEY, PLAN, OR REPORT WAS PREPARED BY ME OR UNDER MY DIRECT SUPERVISION AND THAT I AM A DULY LICENSED LAND SURVEYOR UNDER THE LAWS OF THE STATE OF MINNESOTA
DATE 8/4/99 LIC. NO. 21367

BY	DESCRIPTION	DATE

DATE 8/4/99
SCALE 1"=60'
DRAWN JOHNE
SIGNATURE 98372
DRAWN TLF
FIELD BOOK 149 PG. 29
CHECKED TLF
FILE NO. 98372
SHEET NO. 1 OF 1

MARJ FORD
3290 235th ST. EAST
HAMPTON, MN. 55031

1 of 1