CERTIFICATE OF SURVEY

PART OF GOVERNMENT LOTS 1 AND 2, SECTION 13, TOWNSHIP 134 NORTH, RANGE 30 WEST, CASS COUNTY, MINNESOTA

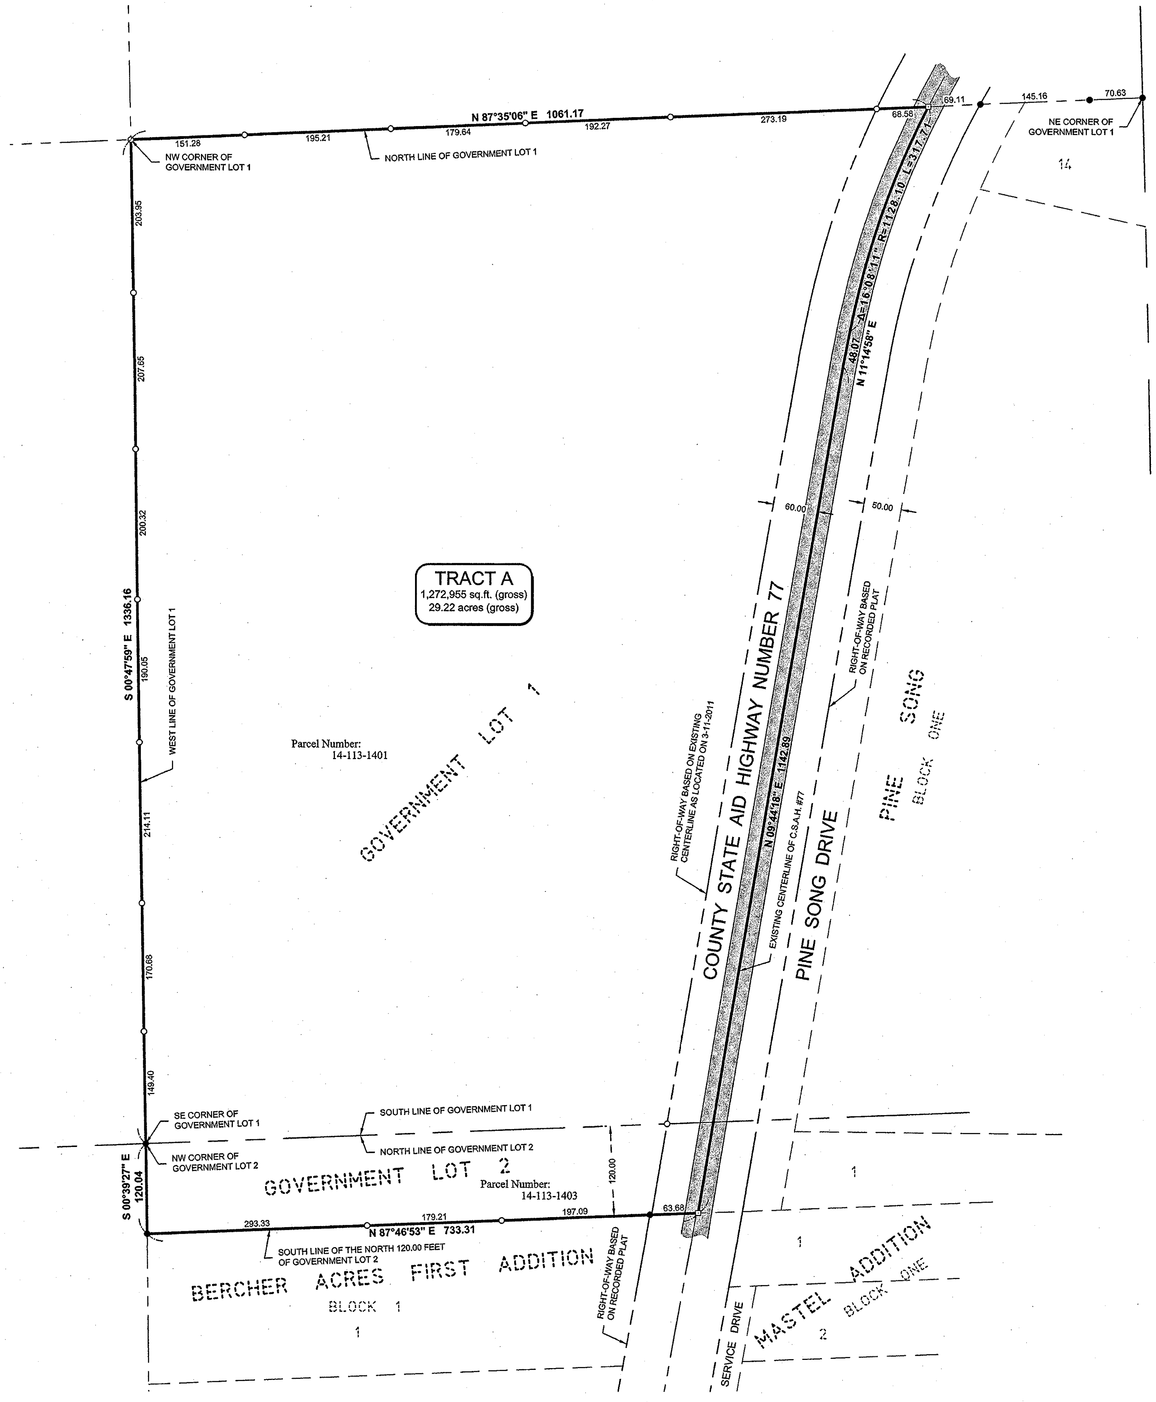

LEGAL DESCRIPTION - DOC. #A000562982

Parcel #14-113-4103, Parcel #14-113-1401
Township 134 Range 30 Section 13 (2.20 acres) Parcel #14-113-4103, N 120 of Govt. Lot 2 Lyg. W. of CSAH 77, located in Fairview Township & Township 134 Range 30 Section 13 (26.52 acres) Parcel #14-113-1401, Govt. Lot 1 Lyg. W. CSAH 77, located in Fairview Township.

NOTES:

1. Zoning for subject tract = "Shoreland Residential".
2. Boundary survey only. No improvements, topography, or wet land information has been surveyed or shown on this certificate.
3. Parcel ID of subject parcel: 14-113-1401 & 14-113-4103.

LEGEND

- DENOTES EDGE OF EXISTING BITUMINOUS
- DENOTES SET PK NAIL
- DENOTES MONUMENT FOUND
- DENOTES IRON MONUMENT SET MARKED BY LICENSE No. 44881

ORIENTATION OF THIS BEARING SYSTEM IS BASED ON THE NORTH LINE OF GOVERNMENT LOT 1 TO HAVE AN ASSUMED BEARING OF N 87°35'06" E.

RECEIVED
#5972
JUL 2 2012
GL 1&2 13-134-30
COUNTY SURVEYOR

N

100 0 100 200
SCALE IN FEET

SHEET 1 of 1	CERTIFICATE OF SURVEY	PROJECT MANAGER: PAT	PROJECT No.: 11018	DATE: 4-19-2011	REVISIONS DATE / DESCRIPTION / BY	I HEREBY CERTIFY THAT THIS SURVEY, PLAN, SPECIFICATION, OR REPORT WAS PREPARED BY ME OR UNDER MY DIRECT SUPERVISION AND THAT I AM A DULY LICENSED PROFESSIONAL ENGINEER OR LAND SURVEYOR UNDER THE LAWS OF THE STATE OF MINNESOTA.	STONEMARK LAND SURVEYING INC.
	Chuck Driessen 1390 Pinehurst Lane Lake Shore, MN 56468	CHECKED BY: PAT	FILE NAME: C11018.dwg	SCALE: HORZ. 1"=100'		Cynthia M. Hidde CYNTHIA M. HIDDE PLS#44881 DATE 4-19-11 LIC. NO. 44881	30176 Old Highway #371 Suite 2 P. O. Box 874 Pequot Lakes, MN 56472 Phone: 1-218-568-4940 www.stonemarksurvey.com
		DRAWN BY: RJF	FIELD BOOK: BOOK 405 PG. 68	VERT. NONE			