CERTIFICATE OF SURVEY

For Ralph Thomas

NORTH HALF LOT 25, ALL OF LOT 26, AND THE SOUTH HALF OF LOT 27,
Block 2, PLAT of LAKESIDE PARK,
SITUATED IN GOVERNMENT LOTS 5 & 6
SECTION 34, TOWNSHIP 142 NORTH, RANGE 26 WEST, 5TH P.M.,
CASS COUNTY, MINNESOTA.

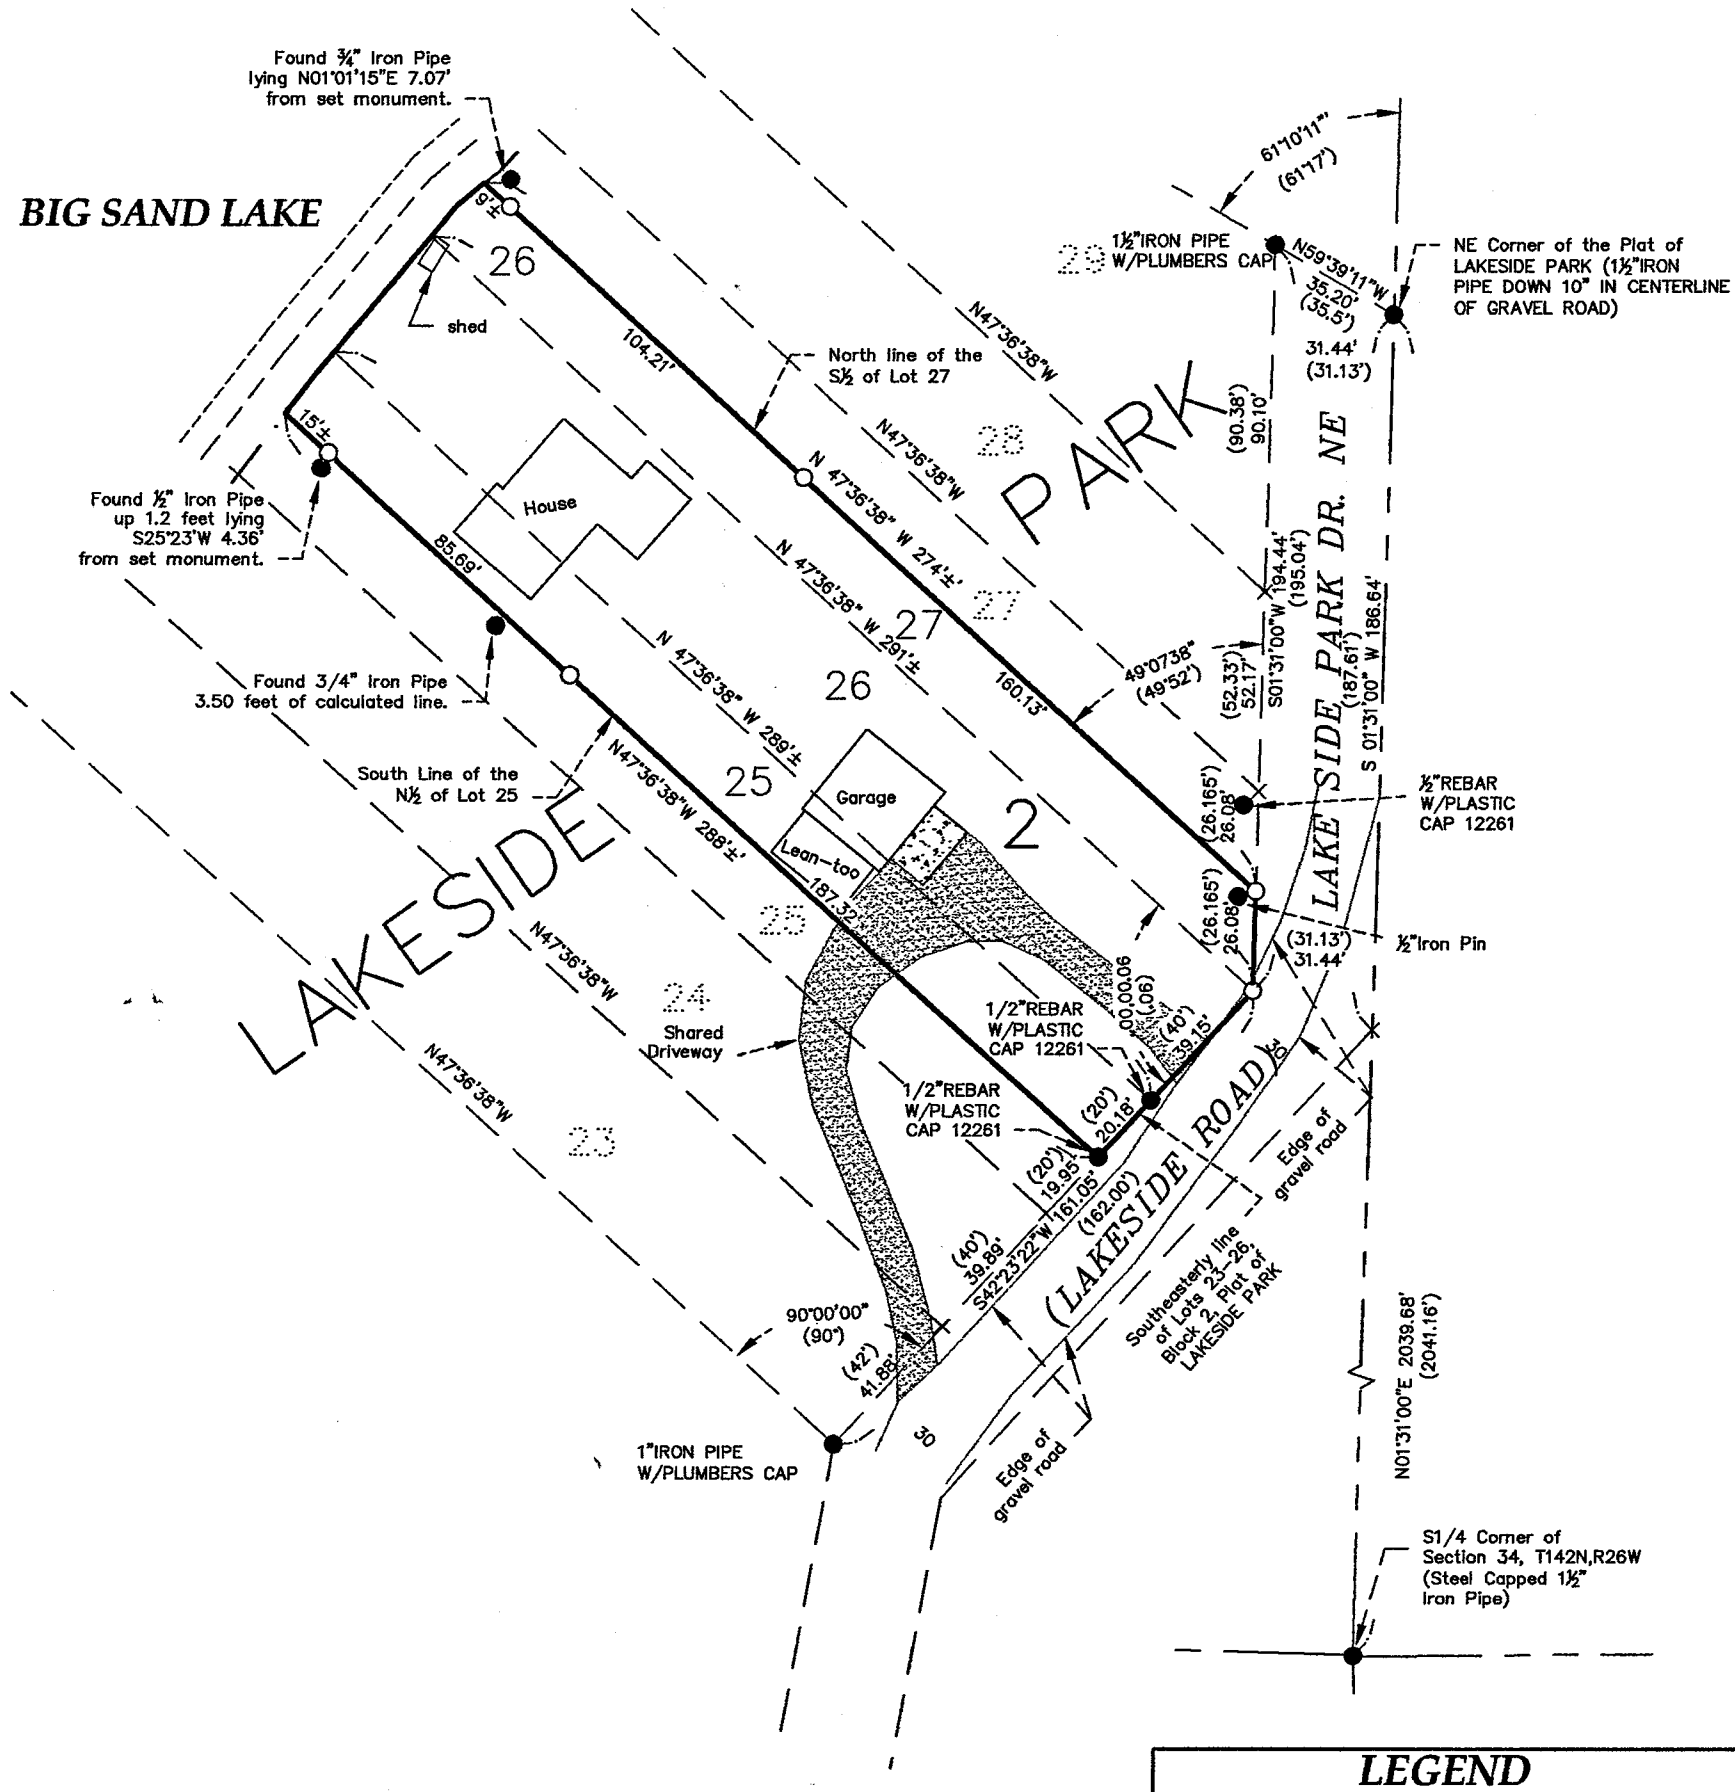

LEGEND

●	DENOTES IRON MONUMENT FOUND
○	DENOTES SET ¾"X18" IRON PIPE W/PLASTIC CAP STAMPED "45353"
×	DENOTES CALCULATED POSITION
×	DENOTES CALCULATED POSITION
(325.00)	DENOTES PLAT MEASUREMENTS
	DENOTES CONCRETE SURFACE
	DENOTES BITUMINOUS SURFACE

RECEIVED
#6172
DEC 23 2013
GL 5+6 34-142-26
COUNTY SURVEYOR

0 50 100 150
SCALE IN FEET

THE BEARING ORIENTATION OF THIS SURVEY IS BASE ON THE SOUTHEASTERLY LINE OF LOT 23-26, BLOCK 2, LAKESIDE PARK, IS ASSUMED TO BEAR S42°23'22"W.

EagleEye Data Services
810 NW 17th AVENUE
Grand Rapids, MN 55744
(218)244-7030

I HEREBY CERTIFY THAT THIS SURVEY, PLAN OR REPORT WAS PREPARED BY ME OR UNDER MY DIRECT SUPERVISION AND THAT I AM A DULY LICENSED LAND SURVEYOR UNDER THE LAWS OF THE STATE OF MINNESOTA.

SIGNATURE: _____
COREY J. HENDERSHOTT

DATE 11-22-13 ***LIC.NO.*** 45353