# CERTIFICATE OF SURVEY

**LAUER ROAD NW,**
**SECTIONS 3 & 10, TOWNSHIP 141 NORTH, RANGE 29 WEST,**
**CASS COUNTY, MINNESOTA**

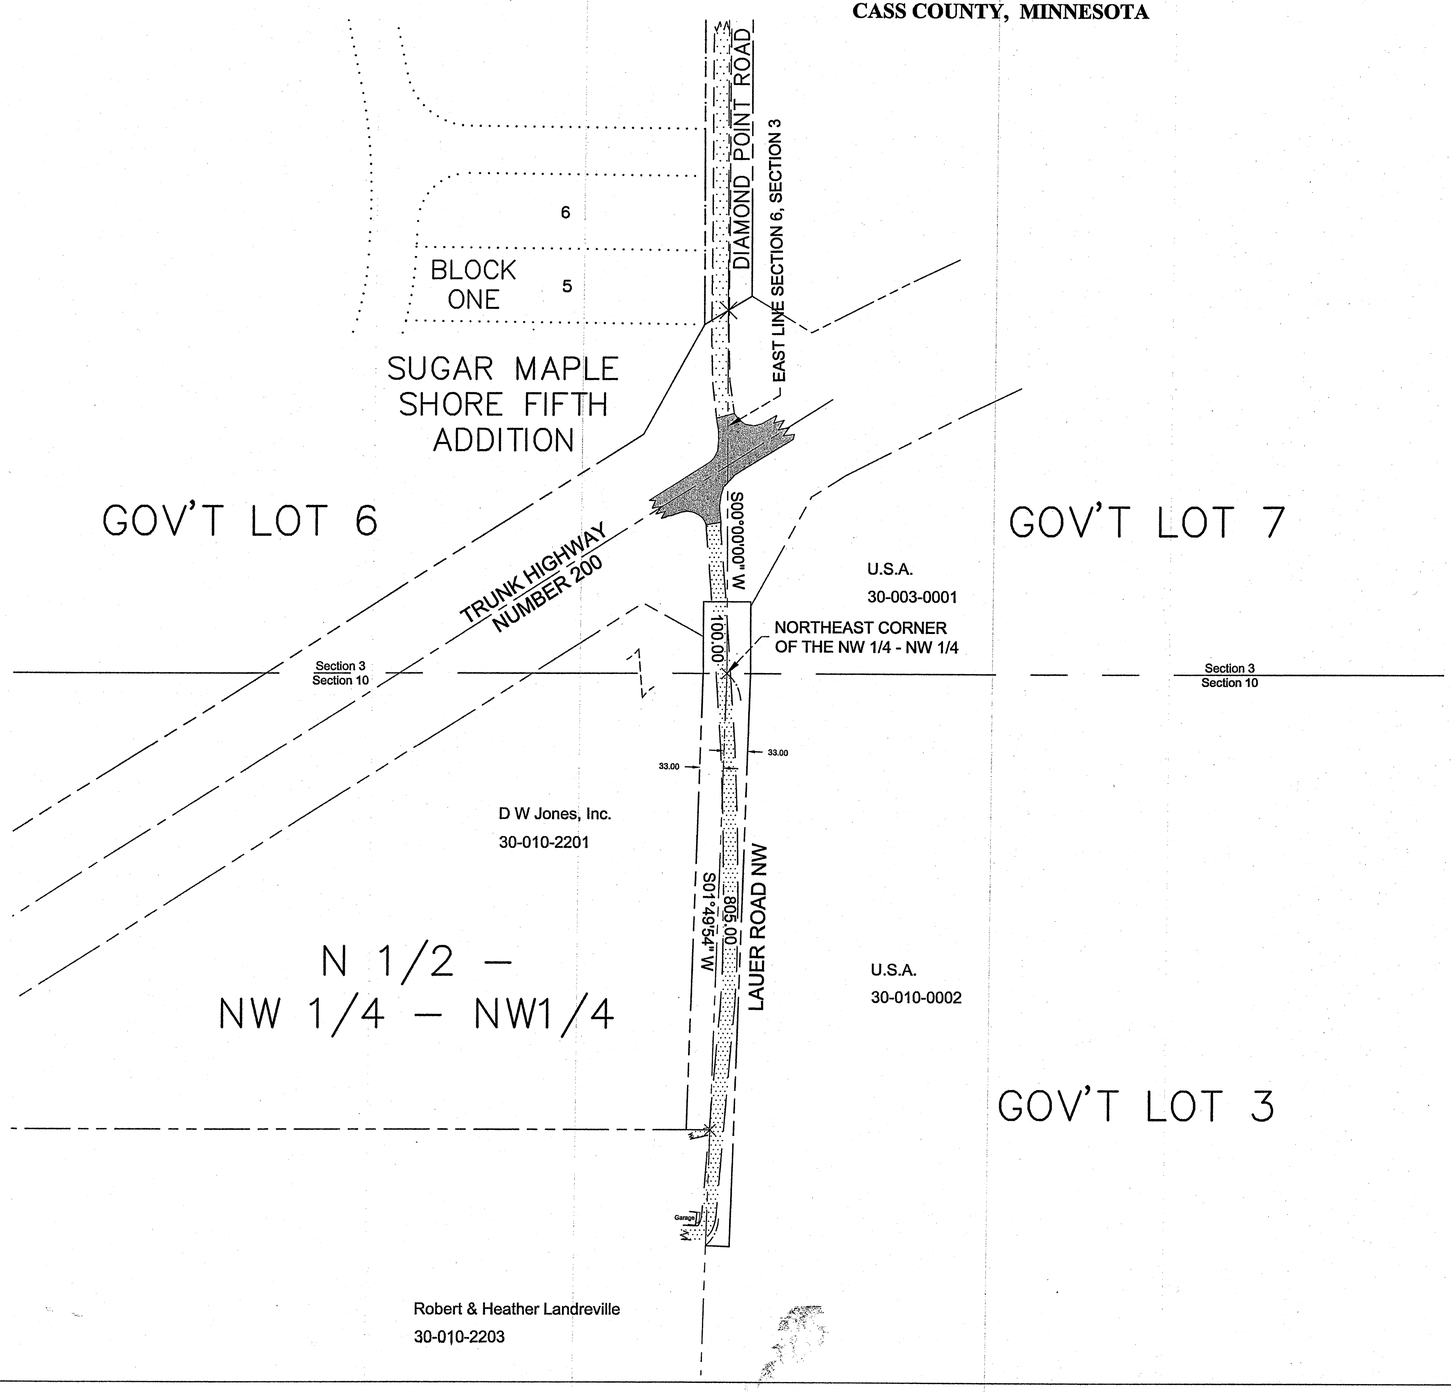


## PROPOSED ROAD DESCRIPTION:

**30-010-2201 (D W JONES, Inc.)**
A 33.00 foot wide easement for ingress, egress, and utility purposes over, under, and across the East 33.00 feet of the South 100.00 feet of Government Lot 6, Section 3 and the East 33.00 feet of the North Half of the Northwest Quarter of the Northwest Quarter, Section 10, all in Township 141 North, Range 29 West, Cass County, Minnesota.

**30-003-0001 (U.S.A.)**
A 33.00 foot wide easement for ingress, egress, and utility purposes over, under, and across the West 33.00 feet of the South 100.00 feet of Government Lot 7, Section 3, Township 141 North, Range 29 West, Cass County, Minnesota.

**30-010-0002 (U.S.A.)**
A 33.00 foot wide easement for ingress, egress, and utility purposes over, under, and across the West 33.00 feet of the North 805.00 feet of Government Lot 3, Section 10, Township 141 North, Range 29 West, Cass County, Minnesota.

RECEIVED
#6181
JAN 6 2014
GL6+73-141-29
NW-NW+GL3 10-141-29
COUNTY SURVEYOR

## LEGEND

- DENOTES EDGE OF EXISTING GRAVEL
- DENOTES EDGE OF EXISTING BITUMINOUS
- × DENOTES CALCULATED POSITION

N

100 0 100 200
SCALE IN FEET

ORIENTATION OF THIS BEARING SYSTEM IS BASED ON THE EAST LINE OF GOVERNMENT LOT 6, SECTION 3 TO HAVE AN ASSIGNED BEARING OF S 00°00'00" W.

REVISIONS:

| NO. | DATE | DESCRIPTION | BY |
|---|---|---|---|
| | | | |

I HEREBY CERTIFY THAT THIS SURVEY, PLAN OR REPORT WAS PREPARED BY ME OR UNDER MY DIRECT SUPERVISION AND THAT I AM A DULY LICENSED LAND SURVEYOR UNDER THE LAWS OF THE STATE OF MINNESOTA.

TERRY L. FREEMAN
21367
LIC. NO. 21367

NORTHERN ENGINEERING & CONSULTING, INC.
P.O. Box 292, Walker, MN 56484
Phone: 218-547-1296, Fax: 218-547-2272
web: www.neclusa.com

CERTIFICATE OF SURVEY
Pine Lake Township Attn: Kathy Miller
1680 Pine Lake Road NW
Walker, MN 56484

JOB NO. 10-37
DATE: 12-08-2010
SHEET NO.
1 OF 1