CERTIFICATE OF SURVEY

NINTH STREET, PARKSIDE ADDITION TO WALKER
SECTION 22, TOWNSHIP 142 NORTH, RANGE 31 WEST,
CASS COUNTY, MINNESOTA

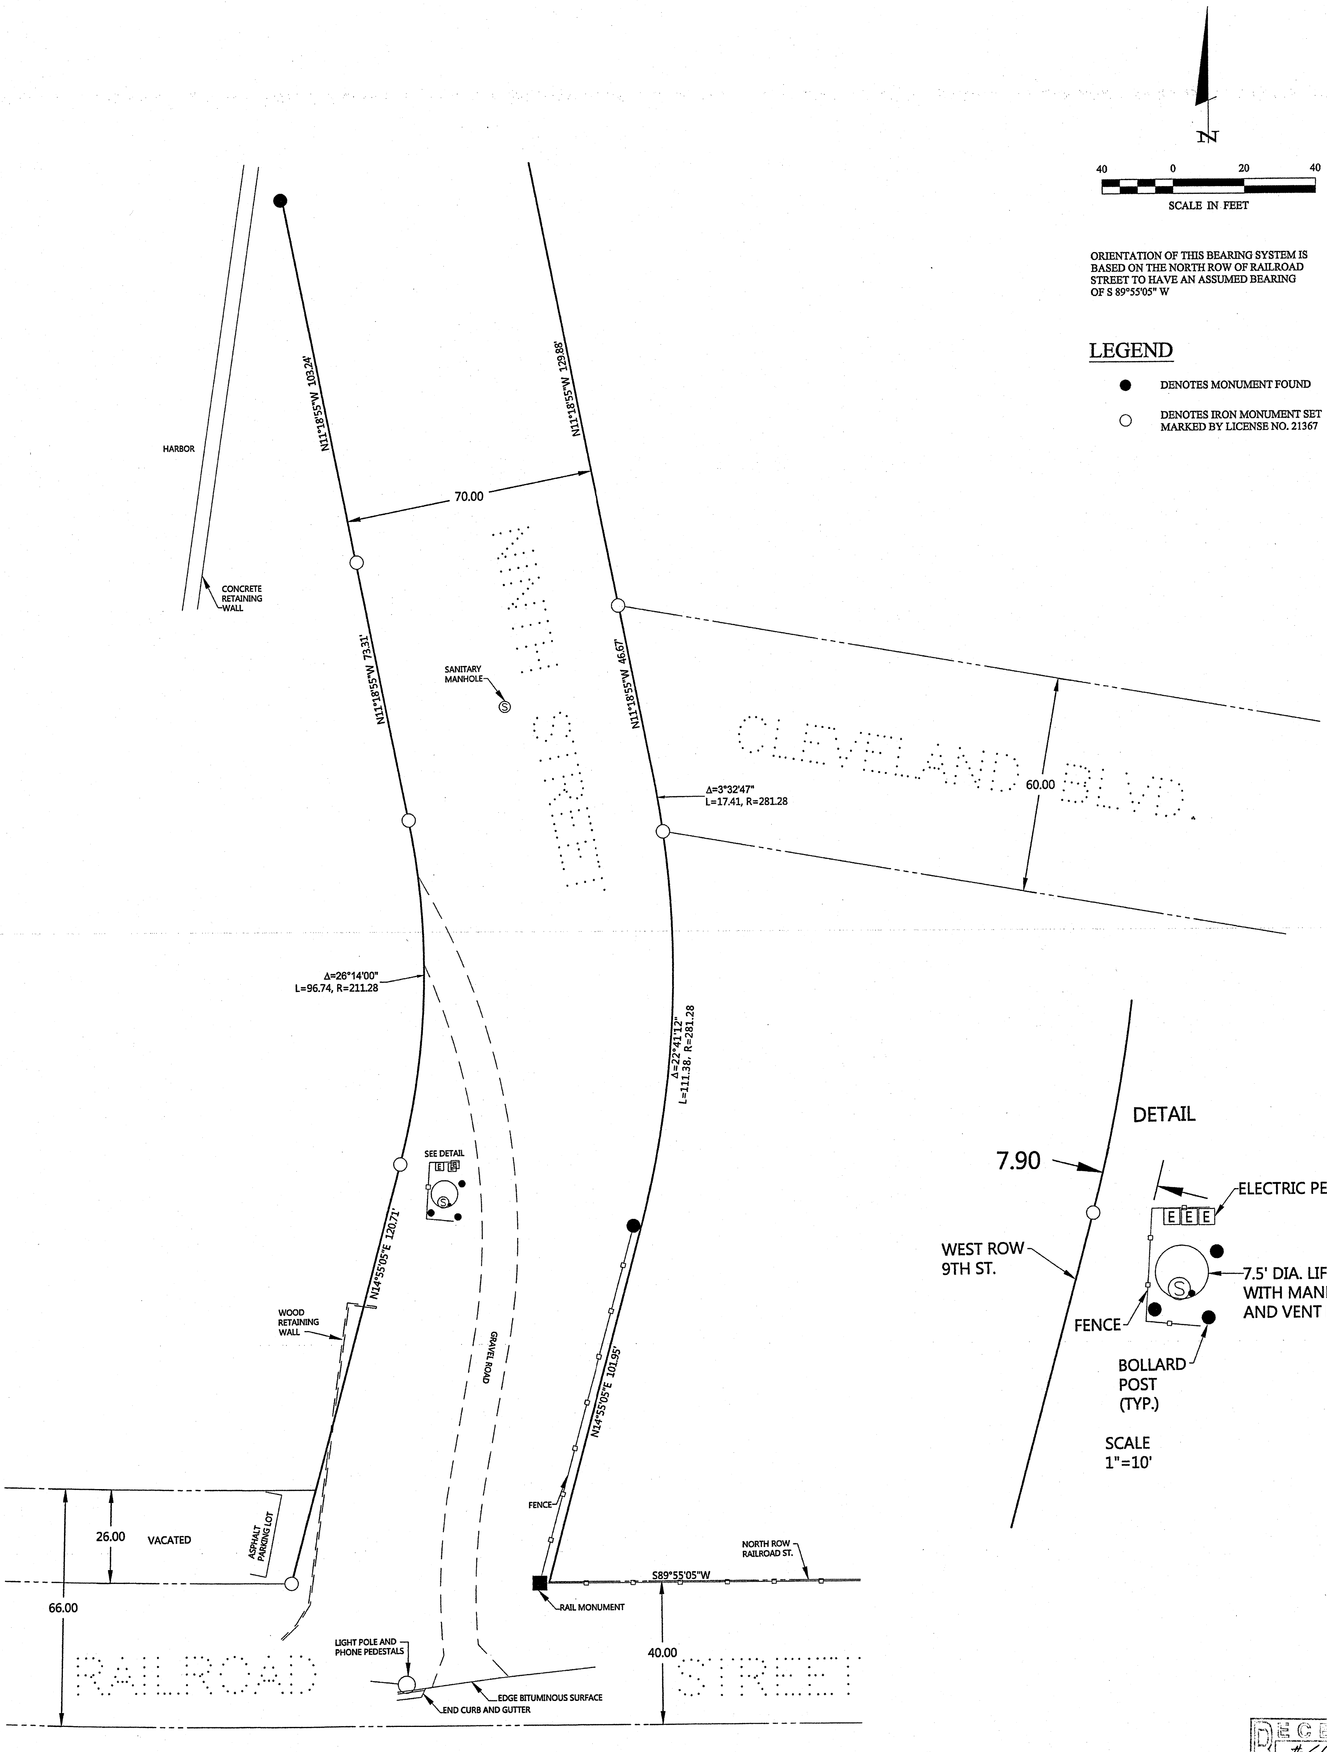

RECEIVED
#6192
JAN 6 2014
GL6 22-142-31
COUNTY SURVEYOR

SHEET NO. 1 OF 1

JOB NO. 10-69
DATE: 07-15-10

CERTIFICATE OF SURVEY
City of Walker
P.O. Box 207
Walker, MN 56484

NORTHERN ENGINEERING & CONSULTING, INC.
P.O Box 292, Walker, MN, 56484
Phone: 218-547-1296, Fax: 218-547-2272
web: www.neciusa.com

I HEREBY CERTIFY THAT THIS SURVEY, PLAN OR REPORT WAS PREPARED BY ME OR UNDER MY DIRECT SUPERVISION AND THAT I AM A DULY LICENSED LAND SURVEYOR UNDER THE LAWS OF THE STATE OF MINNESOTA.

TERRY L. FREEMAN — LIC. NO. 21367 — 7/13/67

REVISIONS:			
NO.	DATE	DESCRIPTION	BY