CERTIFICATE OF SURVEY

PART OF THE SOUTHWEST QUARTER OF THE NORTHEAST QUARTER AND PART OF THE NORTHWEST QUARTER OF THE SOUTHEAST QUARTER, SECTION 29, TOWNSHIP 143 NORTH, RANGE 31 WEST, CASS COUNTY, MINNESOTA

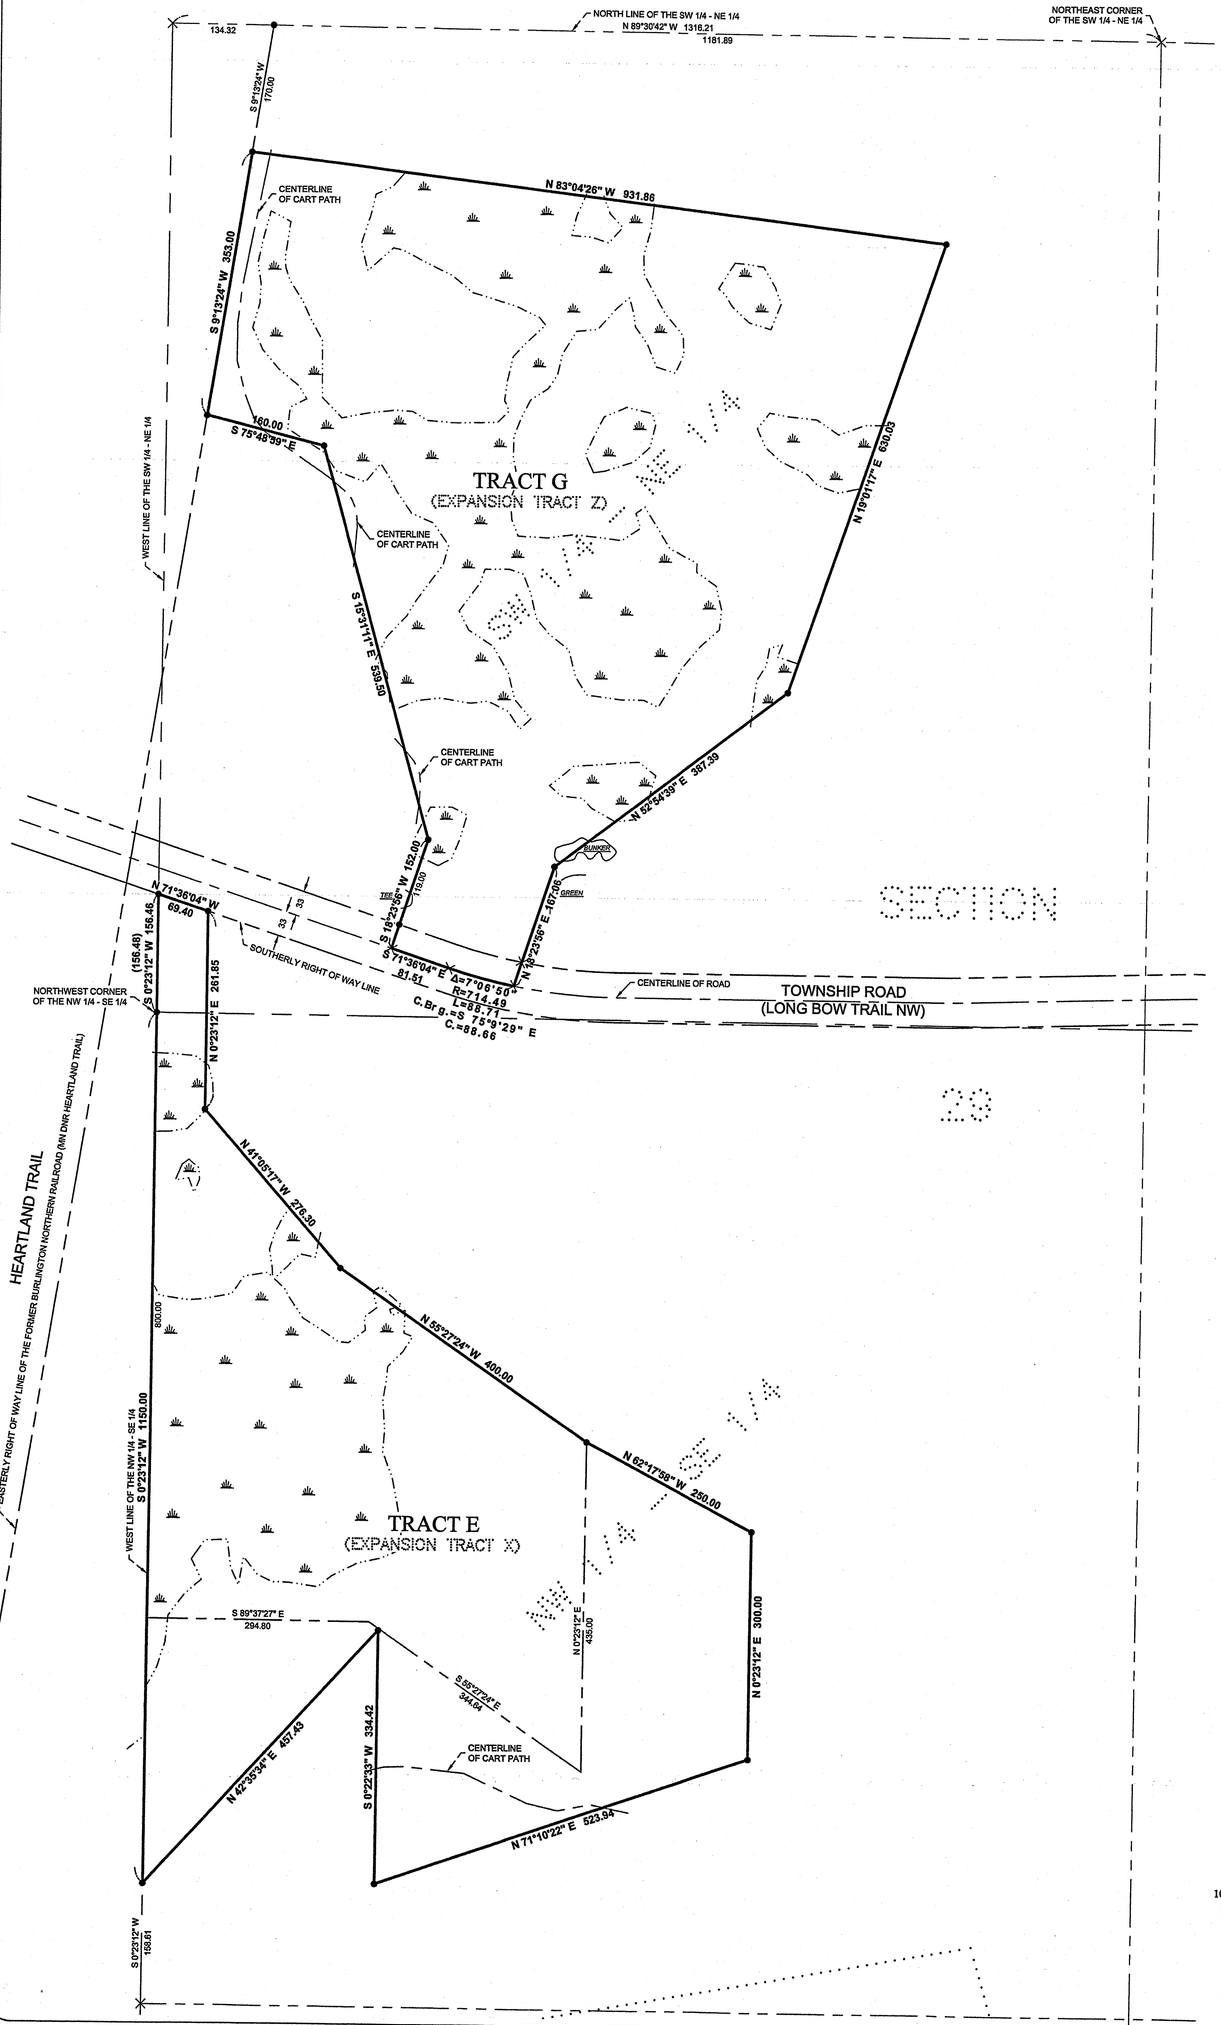

LEGEND

- ● DENOTES MONUMENT FOUND
- × DENOTES CALCULATED POSITION
- DENOTES DELINEATED WETLAND(S)

RECEIVED
#6203
JAN 6 2014
SW-NE
NW-SE 29-143-31
COUNTY SURVEYOR

N

100 0 100 200

SCALE IN FEET

ORIENTATION OF THIS BEARING SYSTEM IS BASED ON THE WEST LINE OF THE NORTHWEST QUARTER OF THE SOUTHEAST QUARTER, SECTION 29 TO HAVE AN ASSIGNED BEARING OF S 00°23'12" W.

JOB NO. 10-148
DATE: 11-04-2010
SHEET NO. 1 OF 2

CERTIFICATE OF SURVEY
Longbow Village Estates
8905 Aztec Drive
Eden Prairie, MN 55347

NORTHERN ENGINEERING & CONSULTING, INC.
P.O. Box 292, Walker, MN 56484
Phone: 218-547-1296, Fax: 218-547-2272
web: www.neciusa.com

I HEREBY CERTIFY THAT THIS SURVEY, PLAN OR REPORT WAS PREPARED BY ME OR UNDER MY DIRECT SUPERVISION AND THAT I AM A DULY LICENSED LAND SURVEYOR UNDER THE LAWS OF THE STATE OF MINNESOTA.

TERRY L. FREEMAN — LIC. NO. 21367

REVISIONS:			
NO.	DATE	DESCRIPTION	BY