CERTIFICATE OF SURVEY

PART OF GOVERNMENT LOT 2, SECTION 28, AND
PART OF THE EAST HALF OF THE SOUTHEAST QUARTER,
SECTION 29, TOWNSHIP 143 NORTH, RANGE 31 WEST,
CASS COUNTY, MINNESOTA

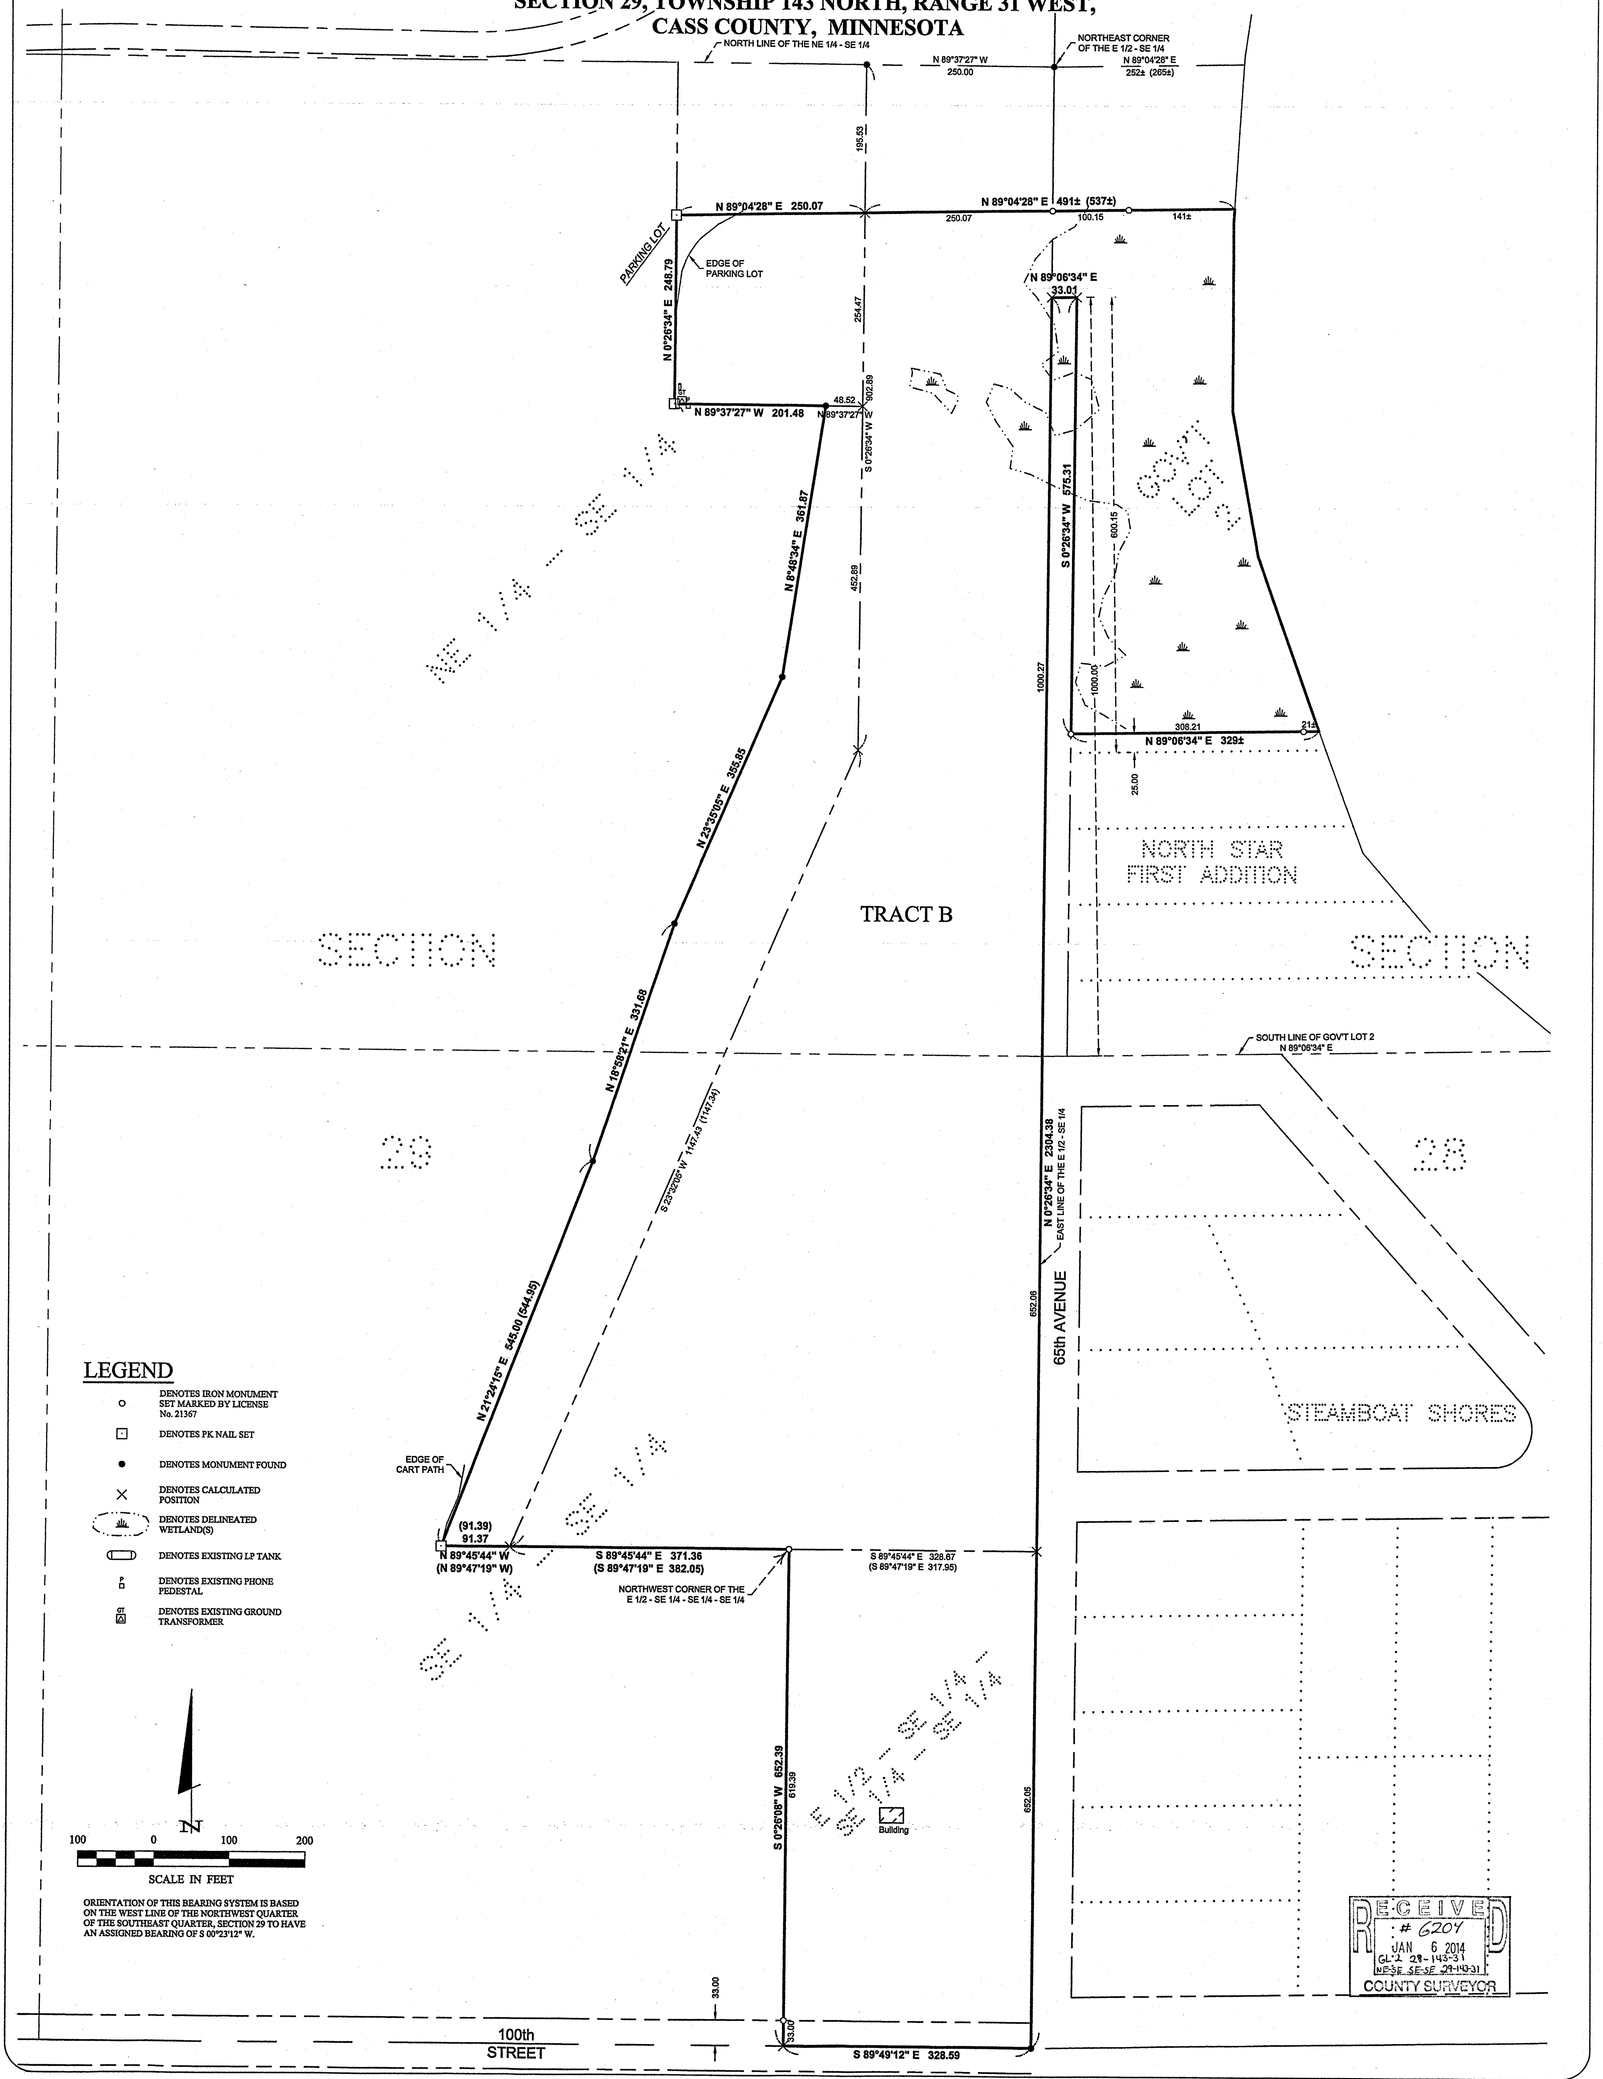

LEGEND

- DENOTES IRON MONUMENT SET MARKED BY LICENSE No. 21367
- DENOTES PK NAIL SET
- DENOTES MONUMENT FOUND
- DENOTES CALCULATED POSITION
- DENOTES DELINEATED WETLAND(S)
- DENOTES EXISTING LP TANK
- DENOTES EXISTING PHONE PEDESTAL
- DENOTES EXISTING GROUND TRANSFORMER

N

100 0 100 200

SCALE IN FEET

ORIENTATION OF THIS BEARING SYSTEM IS BASED ON THE WEST LINE OF THE NORTHWEST QUARTER OF THE SOUTHEAST QUARTER, SECTION 29 TO HAVE AN ASSIGNED BEARING OF S 00°23'12" W.

JOB NO. 10-148
DATE 11-04-2010
SHEET NO. 2 OF 2

CERTIFICATE OF SURVEY
Longbow Village Estates
8905 Aztec Drive
Eden Prairie, MN 55347

NORTHERN ENGINEERING & CONSULTING, INC.
P.O. Box 292, Walker, MN 56484
Phone: 218-547-1296, Fax: 218-547-2272
web: www.neclusa.com

I HEREBY CERTIFY THAT THIS SURVEY, PLAN OR REPORT WAS PREPARED BY ME OR UNDER MY DIRECT SUPERVISION AND THAT I AM A DULY LICENSED LAND SURVEYOR UNDER THE LAWS OF THE STATE OF MINNESOTA.

TERRY L. FREEMAN LIC. NO. 21367

REVISIONS:			
NO.	DATE	DESCRIPTION	BY