# CERTIFICATE OF SURVEY

**PART OF**
**SECTION 25, TOWNSHIP 141 NORTH, RANGE 31 WEST,**
**CASS COUNTY, MINNESOTA**

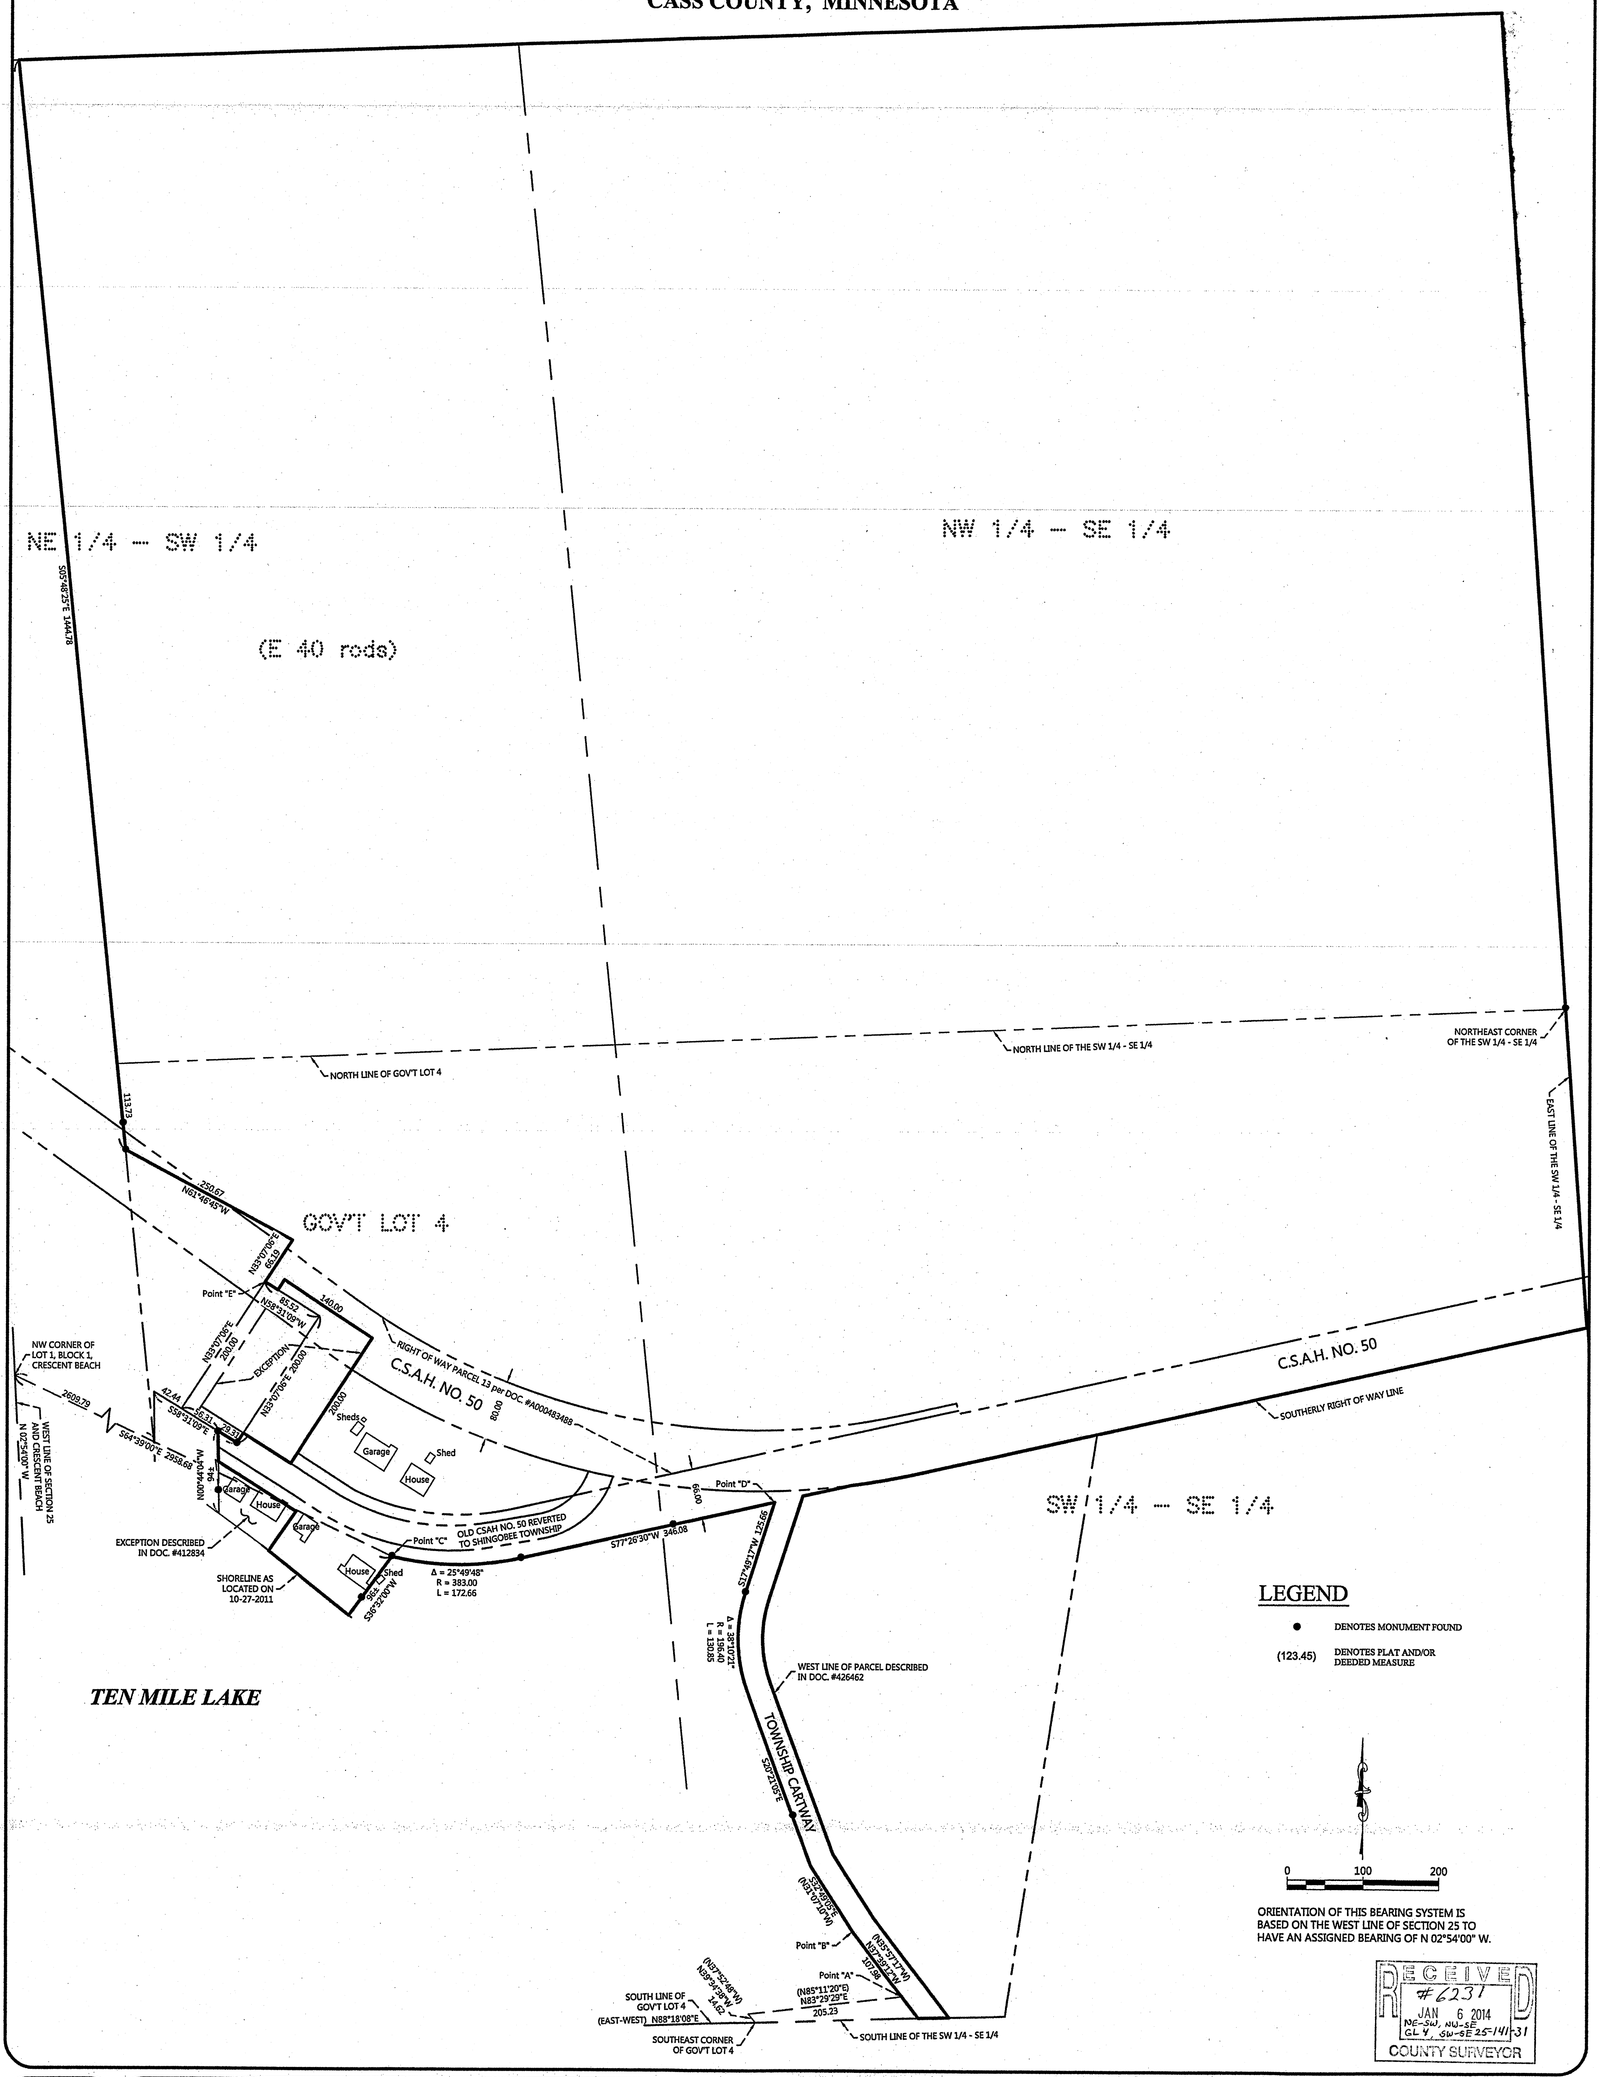


## LEGEND

- ● DENOTES MONUMENT FOUND
- (123.45) DENOTES PLAT AND/OR DEEDED MEASURE

0 100 200

ORIENTATION OF THIS BEARING SYSTEM IS BASED ON THE WEST LINE OF SECTION 25 TO HAVE AN ASSIGNED BEARING OF N 02°54'00" W.

RECEIVED
#6231
JAN 6 2014
NE-SW, NW-SE
GL 4, SW-SE 25-141-31
COUNTY SURVEYOR

SHEET NO. 1 OF 1

JOB NO. 11-68
DATE: 11-07-2011

CERTIFICATE OF SURVEY
Gerald Mills
5323 Ten Mile Lane NW
Hackensack, MN 56452


NORTHERN ENGINEERING & CONSULTING, INC.
207 4th Street NW, Bemidji, MN, 56601
Phone: 218-444-4860, Fax: 218-444-6042
web: www.neciusa.com


I HEREBY CERTIFY THAT THIS SURVEY, PLAN OR REPORT WAS PREPARED BY ME OR UNDER MY DIRECT SUPERVISION AND THAT I AM A DULY LICENSED LAND SURVEYOR UNDER THE LAWS OF THE STATE OF MINNESOTA.

TERRY L. FREEMAN — LIC. NO. 21367 — 21367

| REVISIONS: | | | |
|---|---|---|---|
| 1 | 12-17-2013 | Correction in subtitle | WAG |
| NO. | DATE | DESCRIPTION | BY |