CERTIFICATE OF SURVEY

OLD GRADE ROAD
SECTIONS 15, 16, 22, 23, & 24, TOWNSHIP 141 NORTH, RANGE 29 WEST,
CASS COUNTY, MINNESOTA

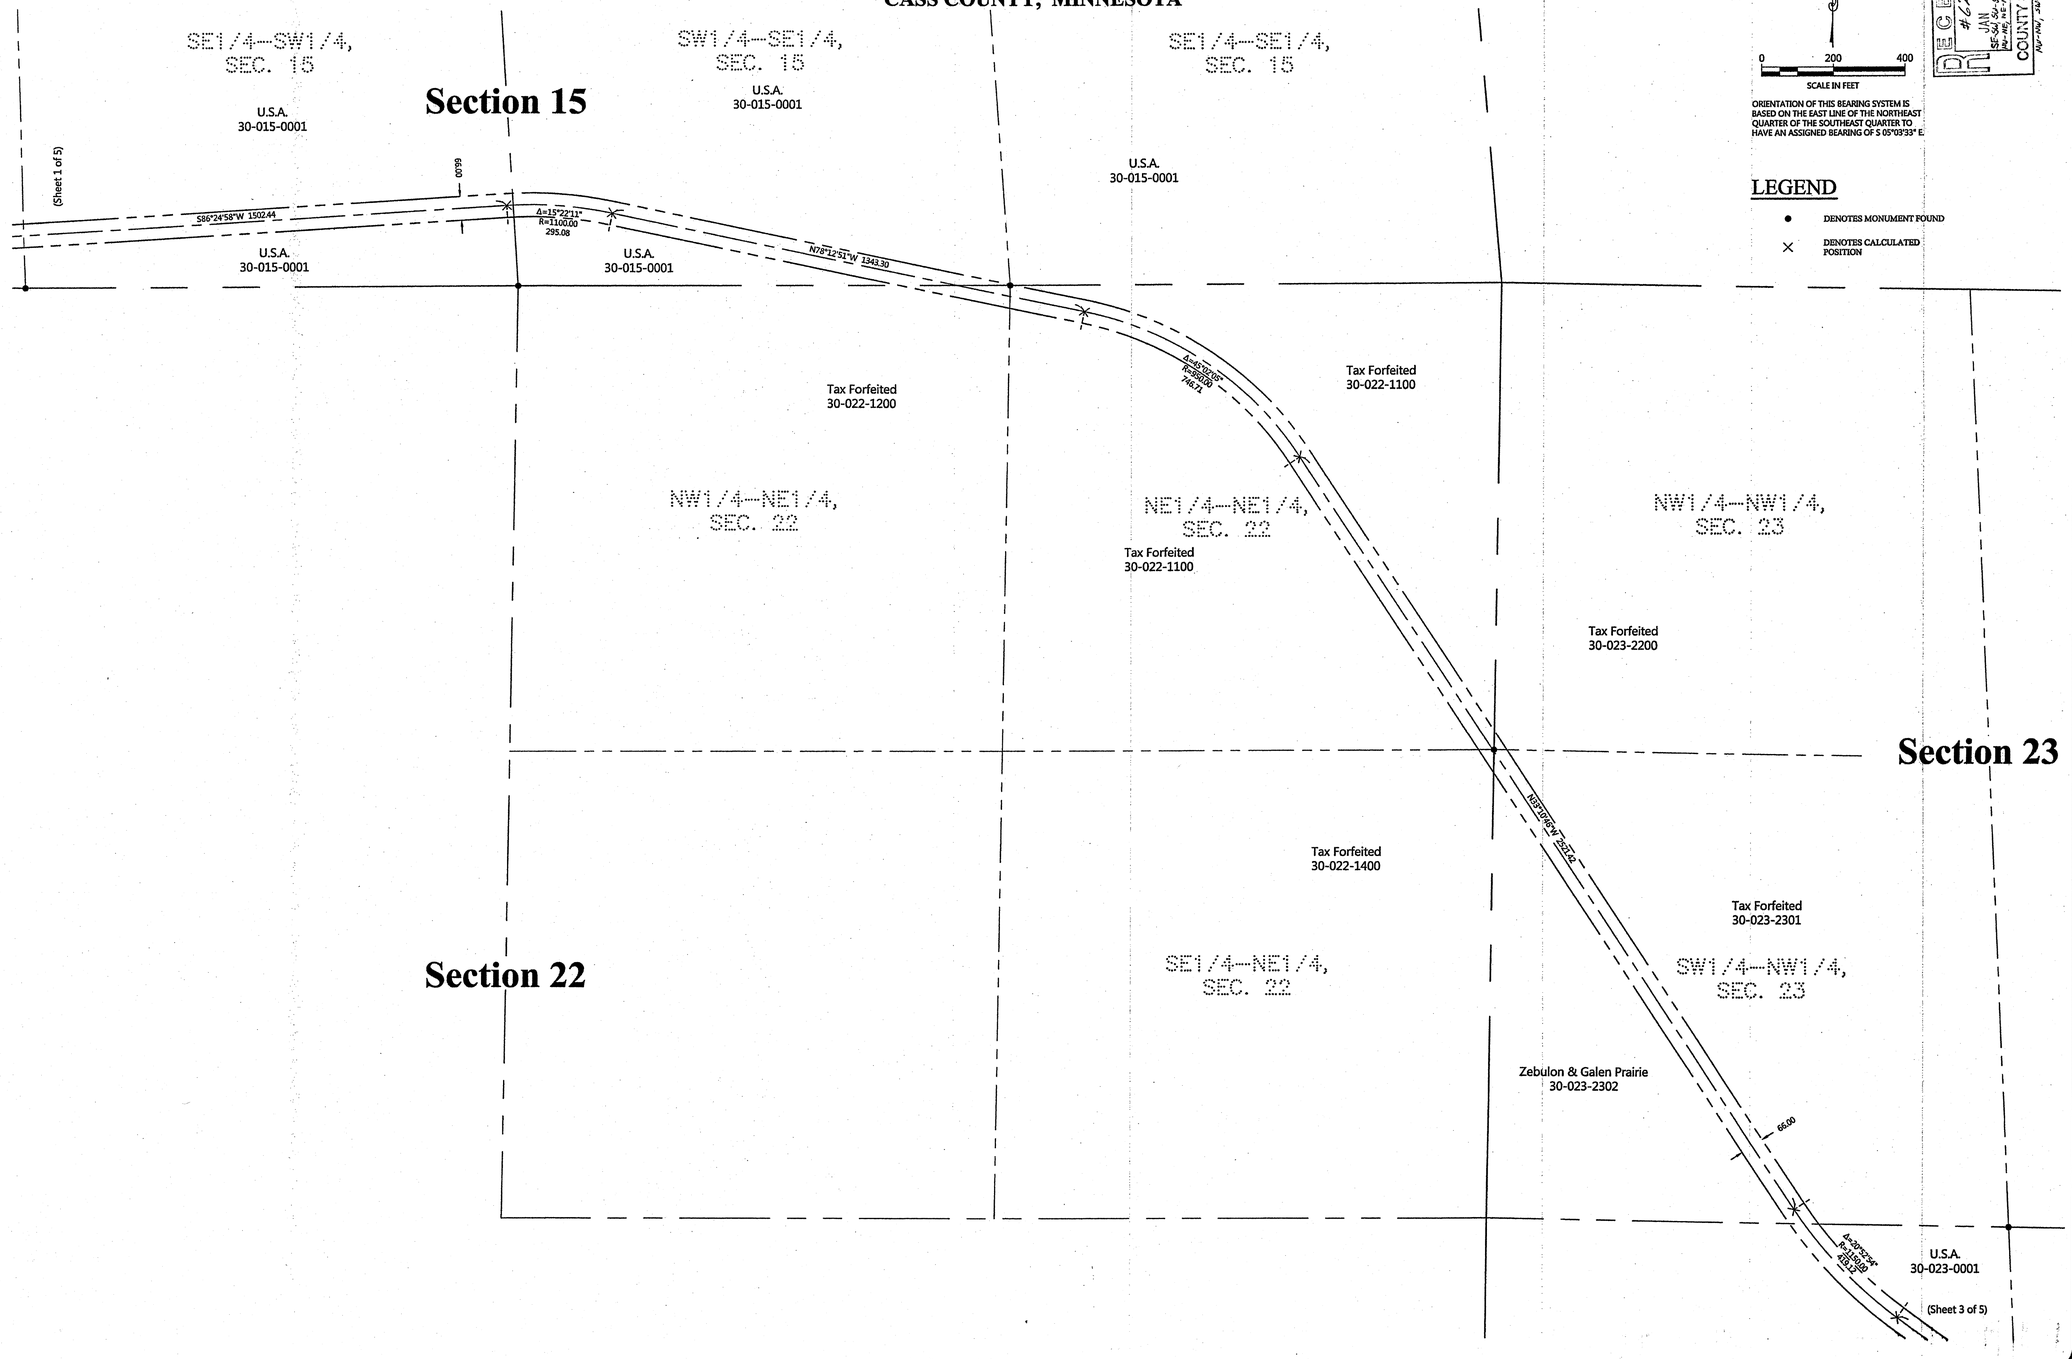

RECEIVED
JAN 6 2014
COUNTY SURVEYOR

LEGEND

- ● DENOTES MONUMENT FOUND
- × DENOTES CALCULATED POSITION

REVISIONS:

NO.	DATE	DESCRIPTION	BY

I HEREBY CERTIFY THAT THIS SURVEY, PLAN OR REPORT WAS PREPARED BY ME OR UNDER MY DIRECT SUPERVISION AND THAT I AM A DULY LICENSED LAND SURVEYOR UNDER THE LAWS OF THE STATE OF MINNESOTA.

TERRY L. FREEMAN — LIC. NO. 21367

NORTHERN ENGINEERING & CONSULTING, INC.
207 4th Street NW, Bemidji, MN, 56601
Phone: 218-444-4860, Fax: 218-444-6042
Web: www.necuss.com

CERTIFICATE OF SURVEY
Pine Lake Township Attn: Kathy Miller
1680 Pine Lake Road
Walker, MN 56484

JOB NO. 12-017
DATE: 3-13-2012

SHEET NO.
2 OF 5