CERTIFICATE OF SURVEY
PART OF GOVT. LOT 3, SEC. 31, T.138 N., R.29 W.

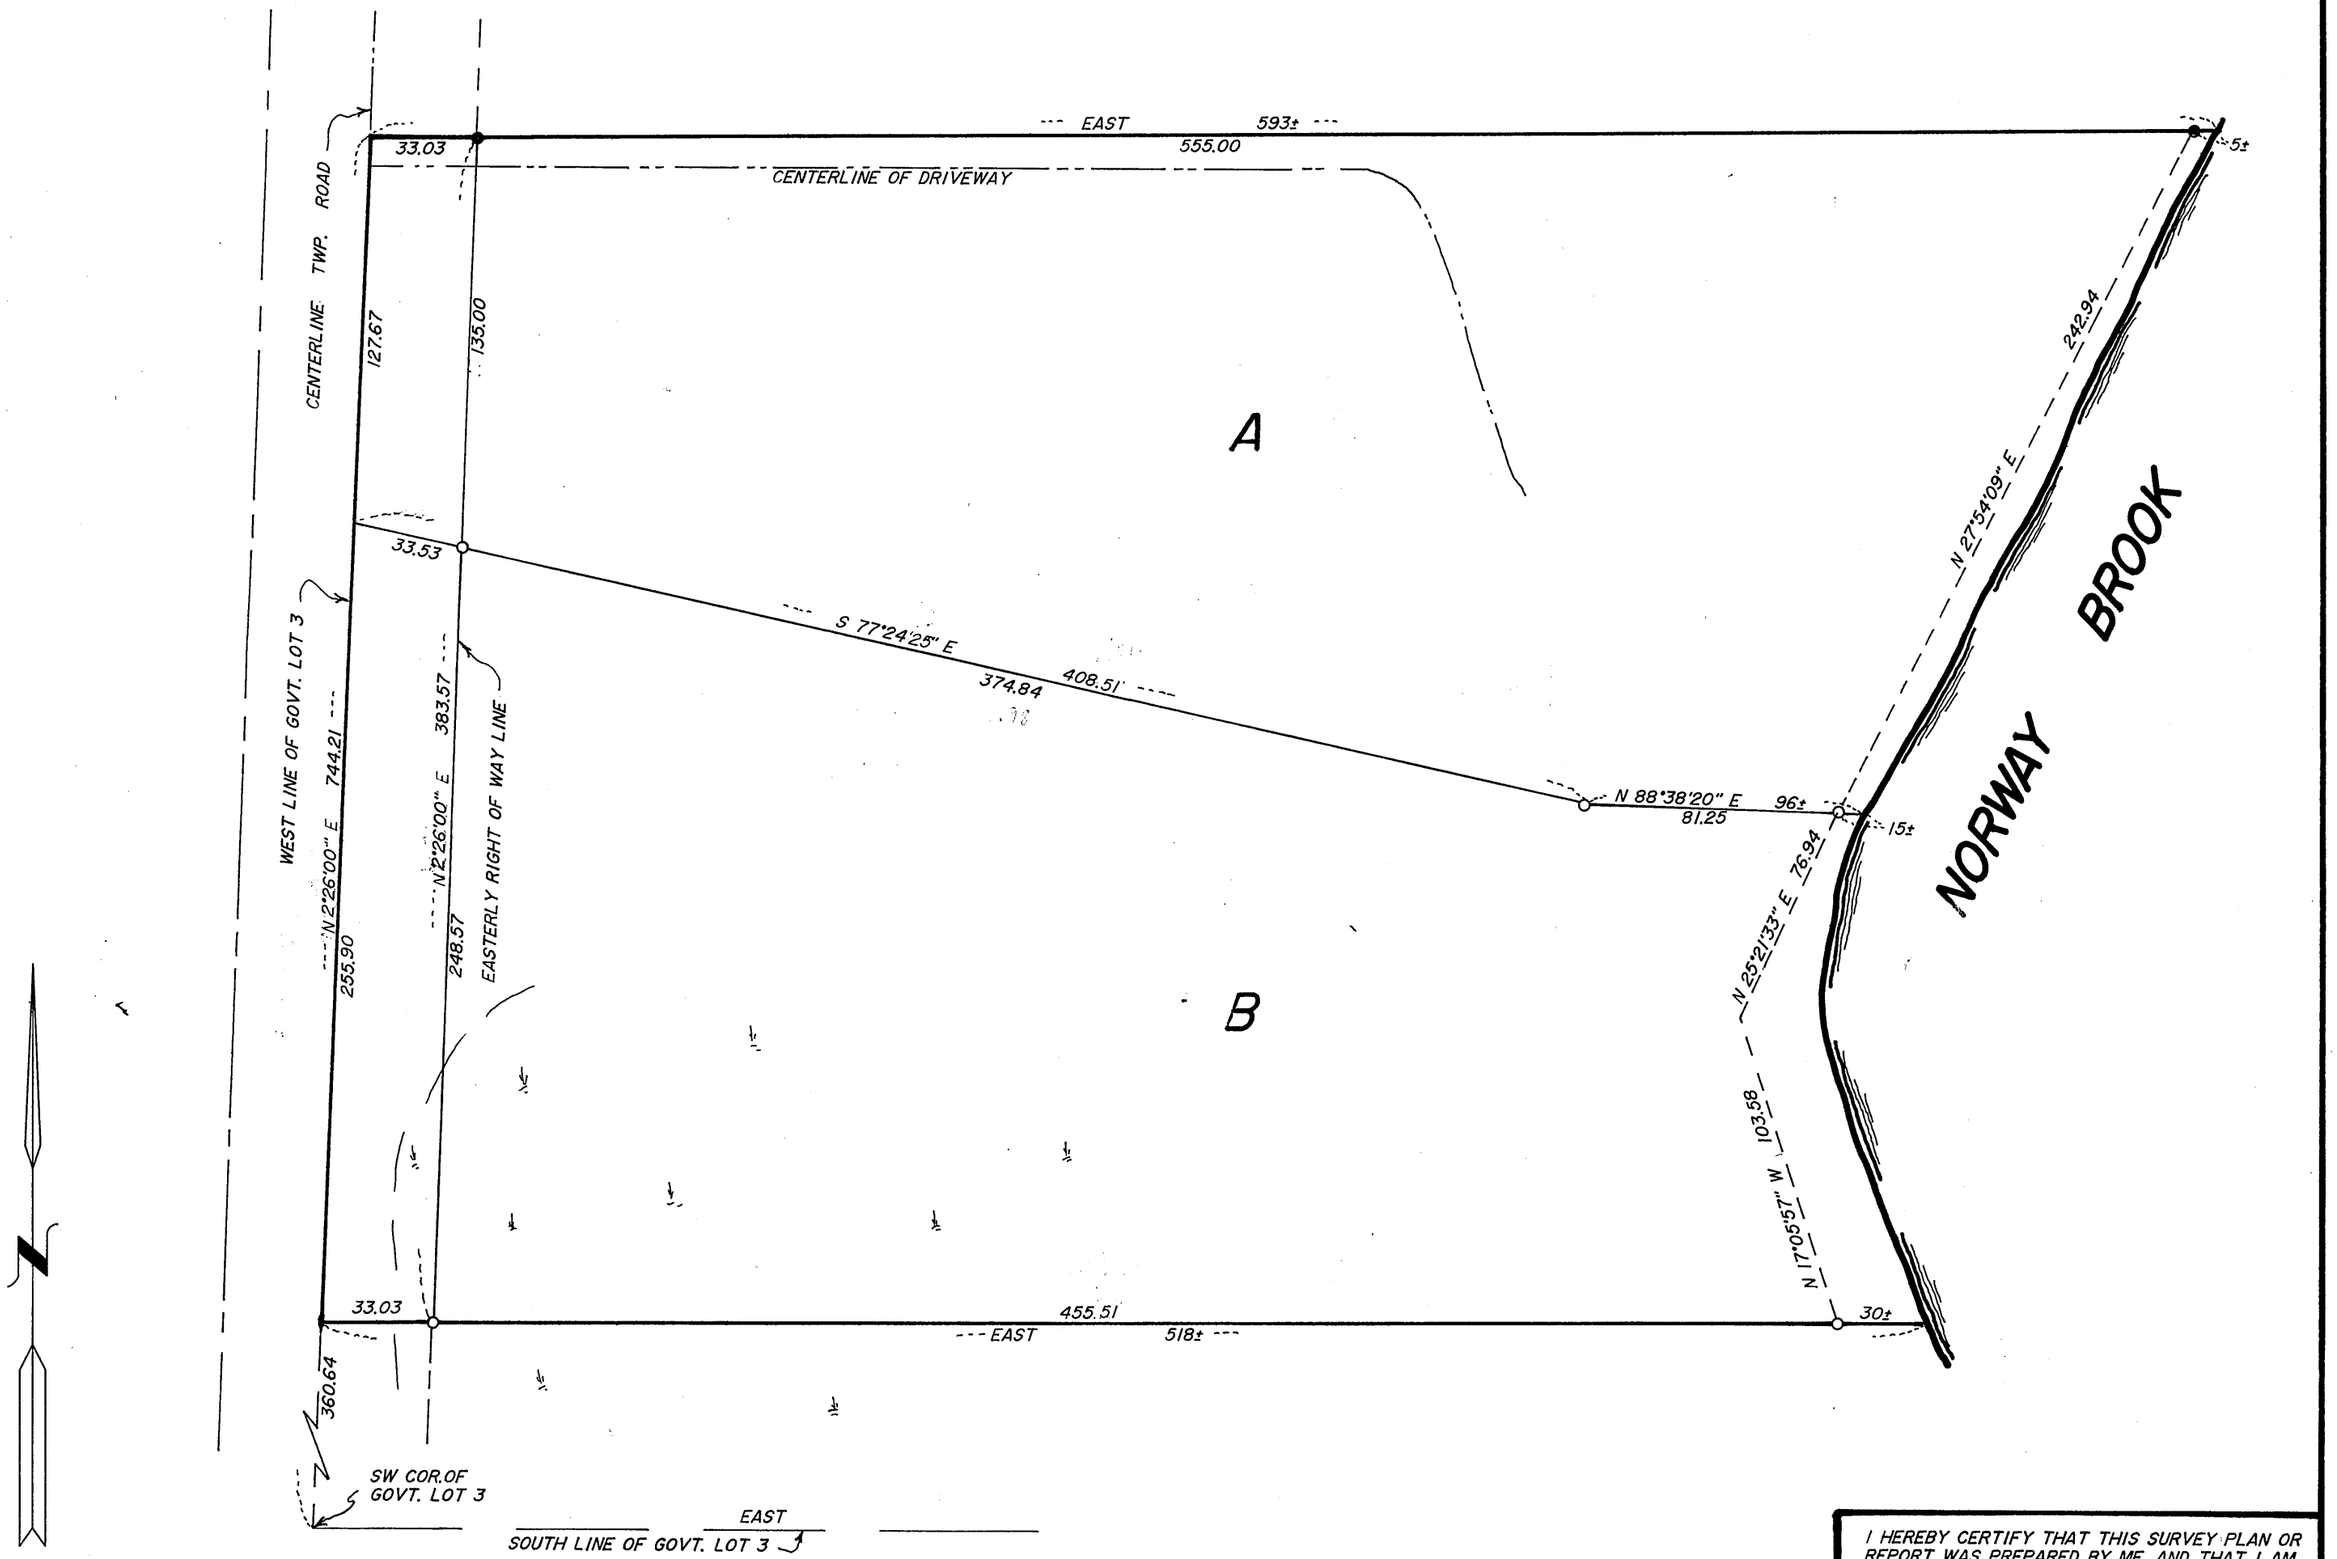

SCALE 1"= 50'
●=IRON MONUMENT IN PLACE
○=IRON PIPE MONUMENT ESTABLISHED
⊻ = LOW WET AREA

CURO SURVEYING, HACKENSACK, MINN. 56452, TELE. No. 218-675-6697

#6508

I HEREBY CERTIFY THAT THIS SURVEY PLAN OR REPORT WAS PREPARED BY ME, AND THAT I AM A DULY REGISTERED LAND SURVEYOR UNDER THE LAWS OF THE STATE OF MINNESOTA.

Walter E. Curo

DATE 9-3-91 REG. No. 11395

ammended 10-16-91 W.E.C.