CERTIFICATE OF SURVEY

PART OF LOTS 1 THROUGH 5 BLOCK 15, AND BLOCK 16, ORIGNIAL PLAT OF PINE RIVER CASS COUNTY, MINNESOTA AND PART OF THE SOUTHWEST QUARTER OF THE NORTHEAST QUARTER, SECTION 6, T137N, R29W, CASS COUNTY, MINNESOTA.

FOR: JOHN BUECKER
BUECKER RED OWL
PINE RIVER, MN 56474

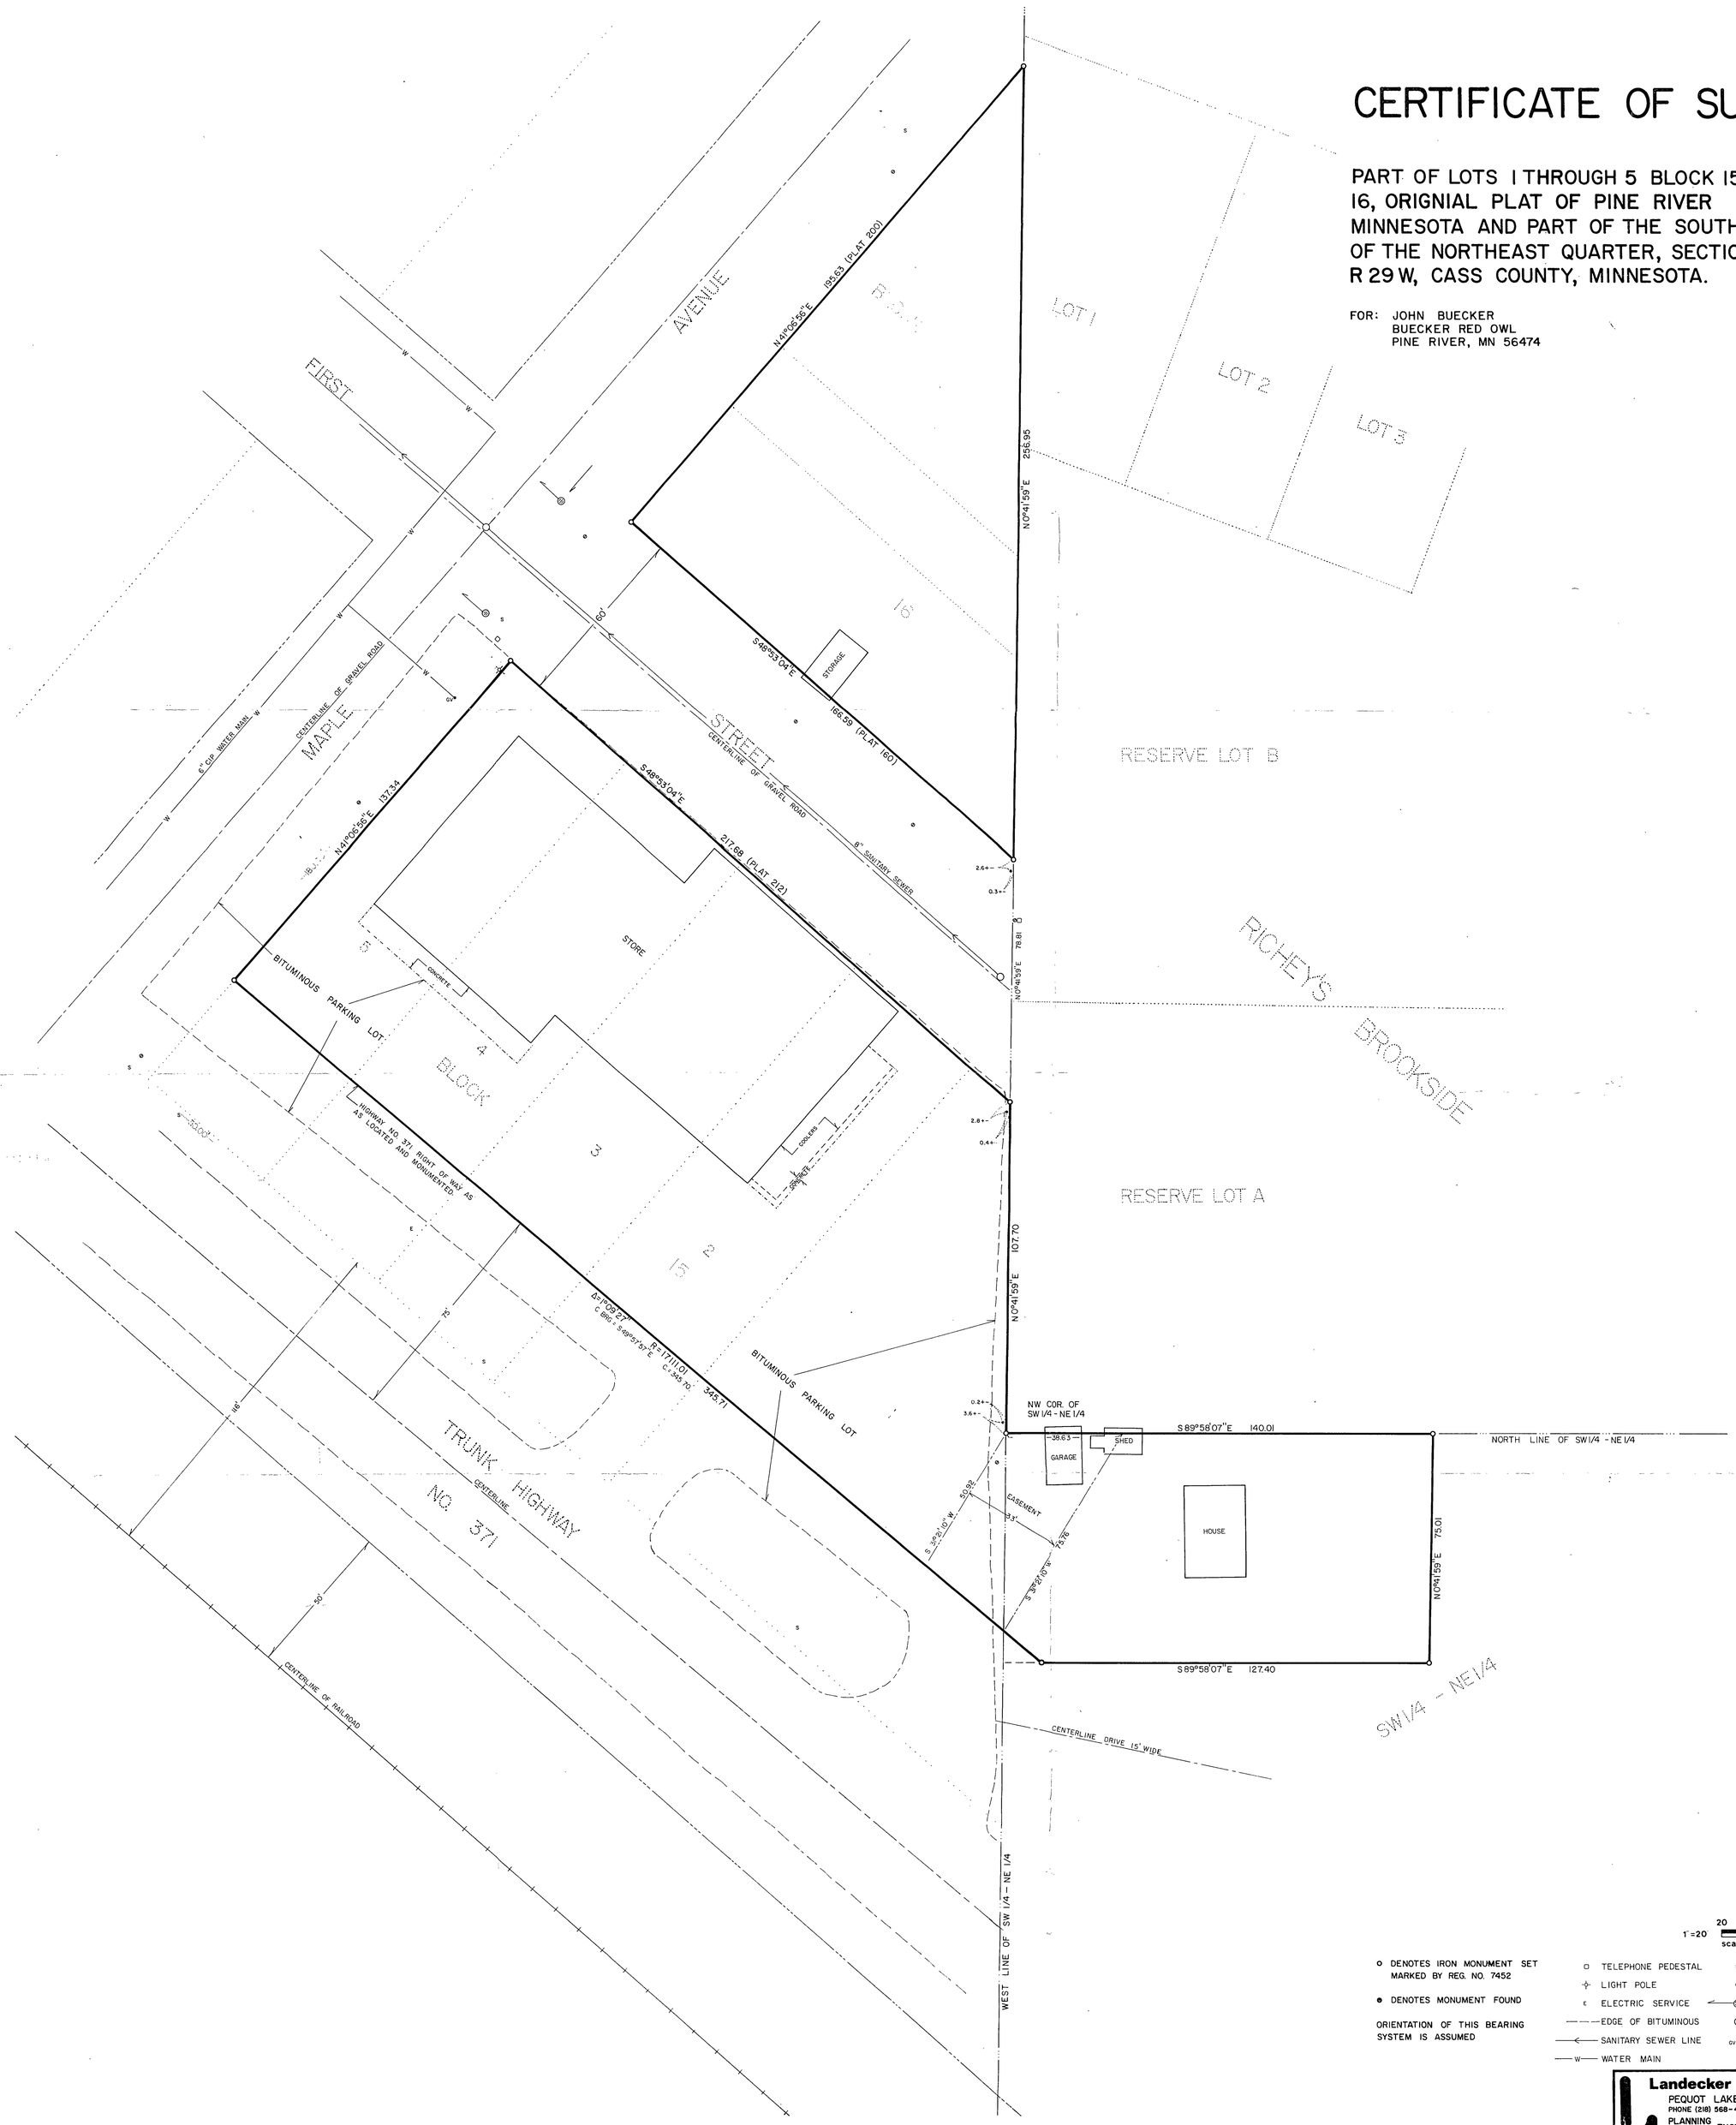

VERIFY LOCATION OF ALL UNDERGROUND UTILITIES WITH OWNERS. CONTACT UTILITY COMPANIES PRIOR TO CONSTRUCTION.

o DENOTES IRON MONUMENT SET MARKED BY REG. NO. 7452

● DENOTES MONUMENT FOUND

ORIENTATION OF THIS BEARING SYSTEM IS ASSUMED

TELEPHONE PEDESTAL
LIGHT POLE
E ELECTRIC SERVICE
EDGE OF BITUMINOUS
SANITARY SEWER LINE
W WATER MAIN
S STREET OR ROAD SIGN
POWER POLE
STORM SEWER DRAIN
SANITARY SEWER MANHOLE
GV GATE VALVE (CITY WATER)

I HEREBY CERTIFY THAT THIS SURVEY, PLAN, SPECIFICATION OR REPORT WAS PREPARED BY ME OR UNDER MY DIRECT SUPERVISION AND THAT I AM A DULY REGISTERED ENGINEER OR LAND SURVEYOR UNDER THE LAWS OF THE STATE OF MINNESOTA.

DATE 12/13/84 REG. NO. 7452

Landecker & Assoc, Inc.
PEQUOT LAKES, MINN. 56472
PHONE (218) 568-4940
PLANNING ENGINEERING SURVEYING

PROJ. MGR.	DATE	REVISIONS	
DSL	12/13/84		BOOK 37 PAGE 51
CHECKED BY	SCALE		
RW	HORIZ. 1" = 20'		FILE NO. 8472
DRAWN BY			
WG - KM	VERT.		SHEET