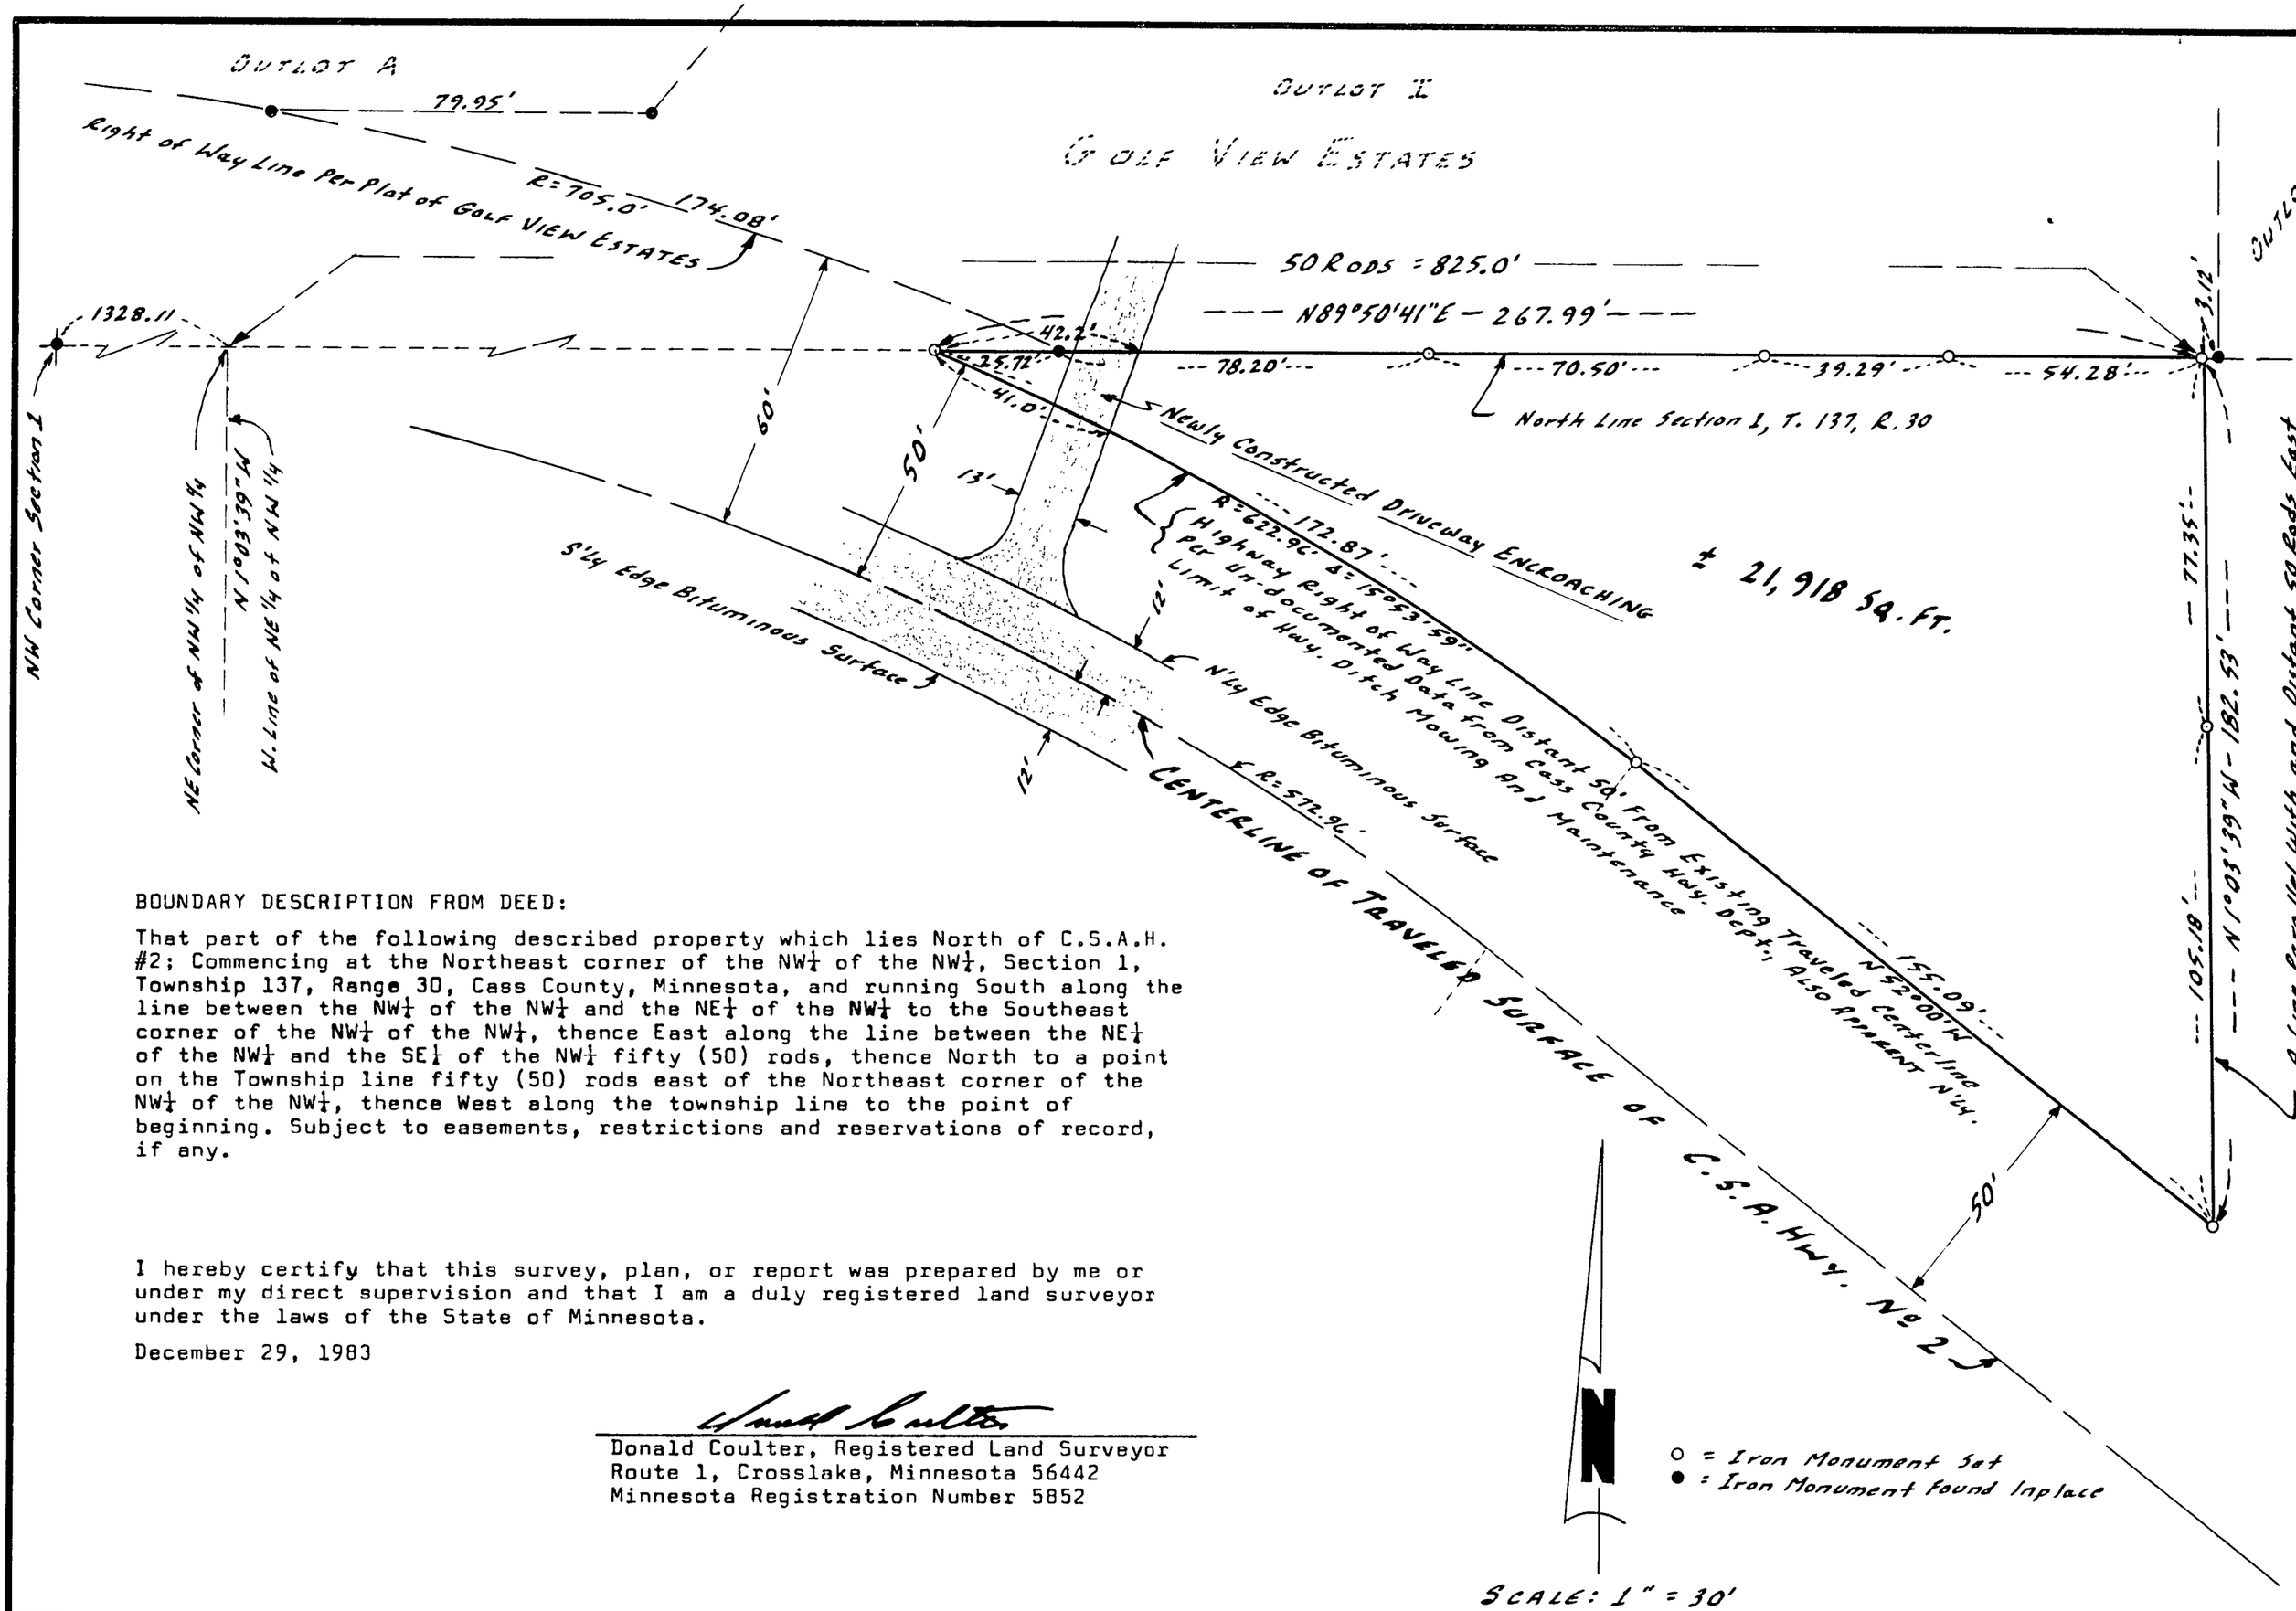

BOUNDARY DESCRIPTION FROM DEED:

That part of the following described property which lies North of C.S.A.H. #2; Commencing at the Northeast corner of the NW¼ of the NW¼, Section 1, Township 137, Range 30, Cass County, Minnesota, and running South along the line between the NW¼ of the NW¼ and the NE¼ of the NW¼ to the Southeast corner of the NW¼ of the NW¼, thence East along the line between the NE¼ of the NW¼ and the SE¼ of the NW¼ fifty (50) rods, thence North to a point on the Township line fifty (50) rods east of the Northeast corner of the NW¼ of the NW¼, thence West along the township line to the point of beginning. Subject to easements, restrictions and reservations of record, if any.

I hereby certify that this survey, plan, or report was prepared by me or under my direct supervision and that I am a duly registered land surveyor under the laws of the State of Minnesota.

December 29, 1983

Donald Coulter, Registered Land Surveyor
Route 1, Crosslake, Minnesota 56442
Minnesota Registration Number 5852