LITTLE FALLS, MINNESOTA (320 632-2504

CENTRAL MINNESOTA SURVEYING,INC.

411 LAUREL STREET BRAINERD,MN.56401 218-829-1751

975831

CERTIFICATE AND PLAT OF SURVEY

FOR: JIM KOSMAN
RT 1,BOX 173D
PILLAGER,MN.56473

LOT 9,BLOCK 1,ORCHARD PARK AND PART OF GOVERNMENT LOT 1 AND THE SOUTHWEST QUARTER OF THE NORTHEAST QUARTER OF SECTION 17,T.134,R.30 CASS COUNTY

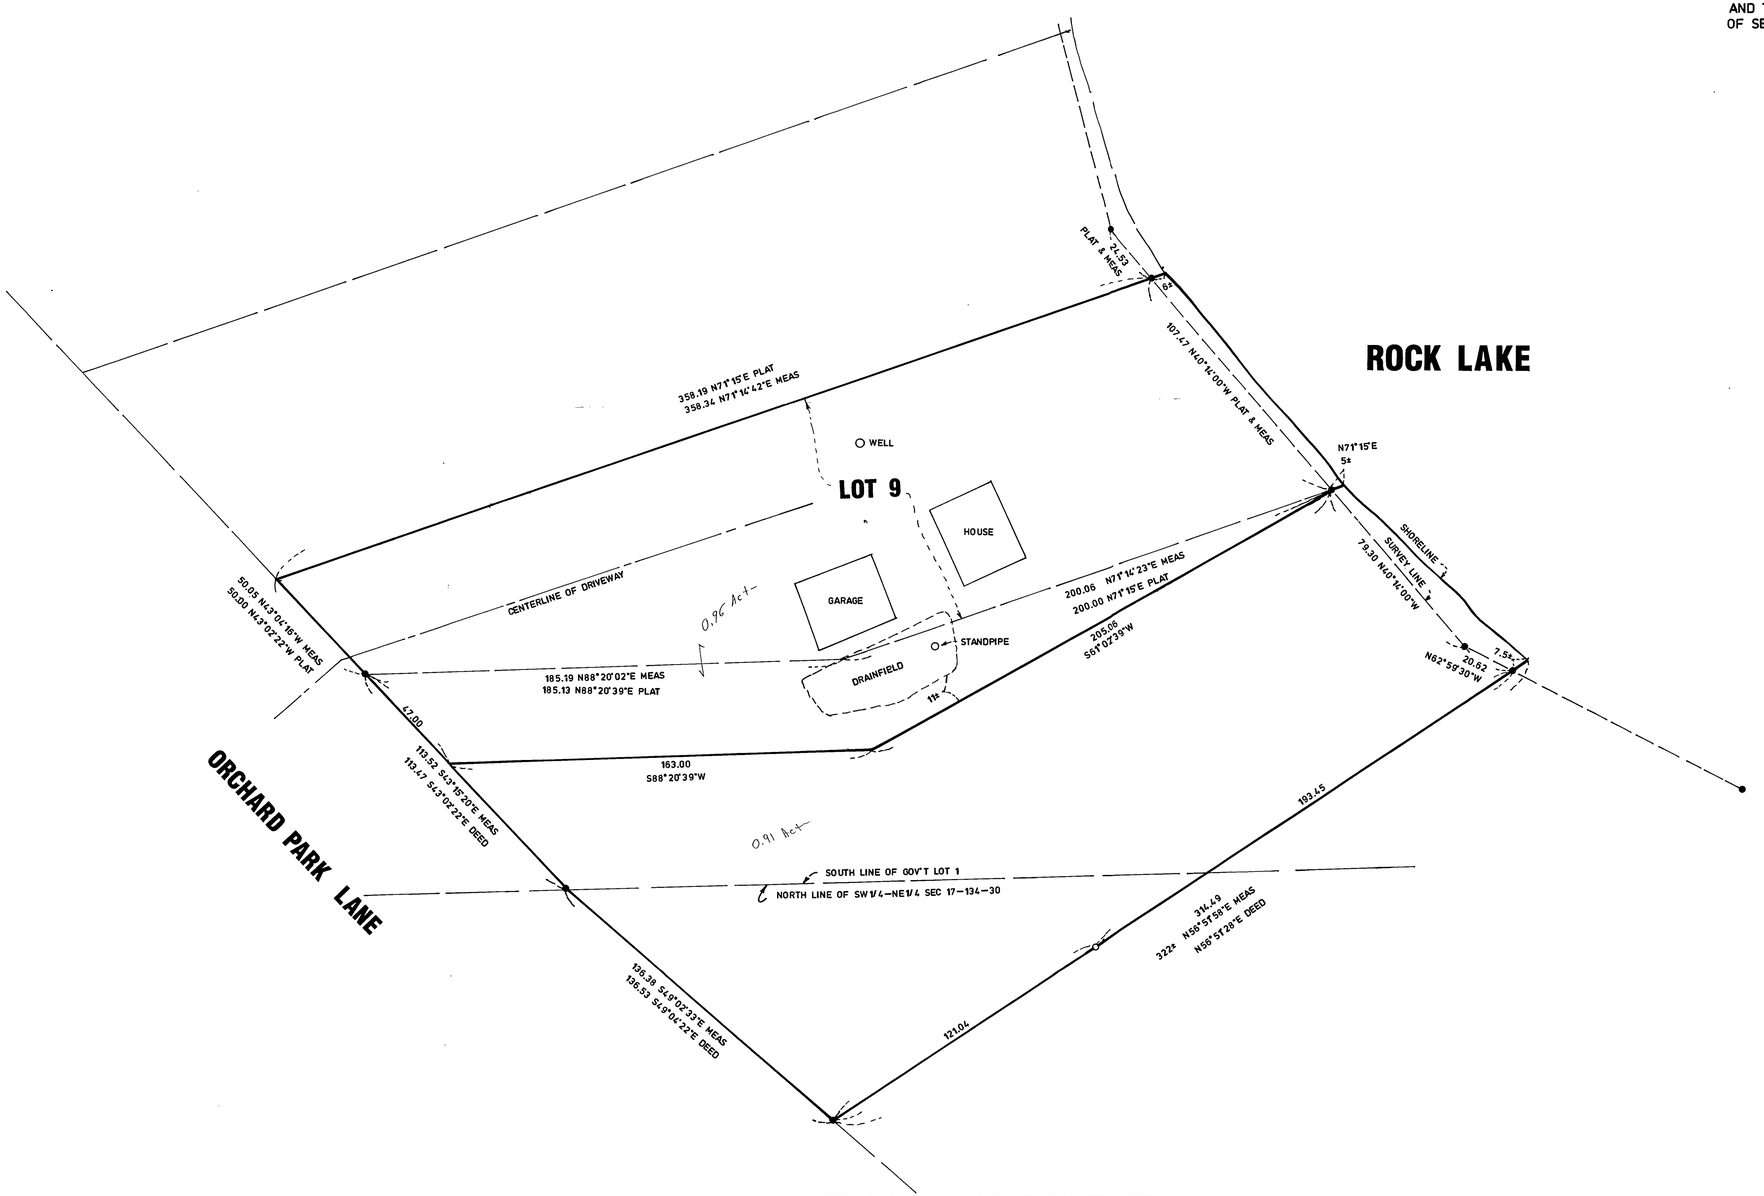

I HEREBY CERTIFY THAT THIS SURVEY, PLAN OR REPORT WAS PREPARED BY ME OR UNDER MY DIRECT SUPERVISION AND THAT I AM A DULY REGISTERED LAND SURVEYOR UNDER THE LAWS OF THE STATE OF MINNESOTA.

Bruce Grivna REG. NO. 17253 DATE 5/21/97 Rev 7/2/97
BRUCE GRIVNA

BOOK NO. 10H PG. 4 JOB NO. 975831 FILE NO.