For: John Ravenhorst
HC 1
Hackensack, MN. 56452

CERTIFICATE OF SURVEY

LOTS 19–27, PLAT OF GLEN'S POINT AND PART OF GOVERNMENT LOT 4, SECTION 9, TOWNSHIP 140 NORTH, RANGE 29 WEST, CASS COUNTY, MINNESOTA

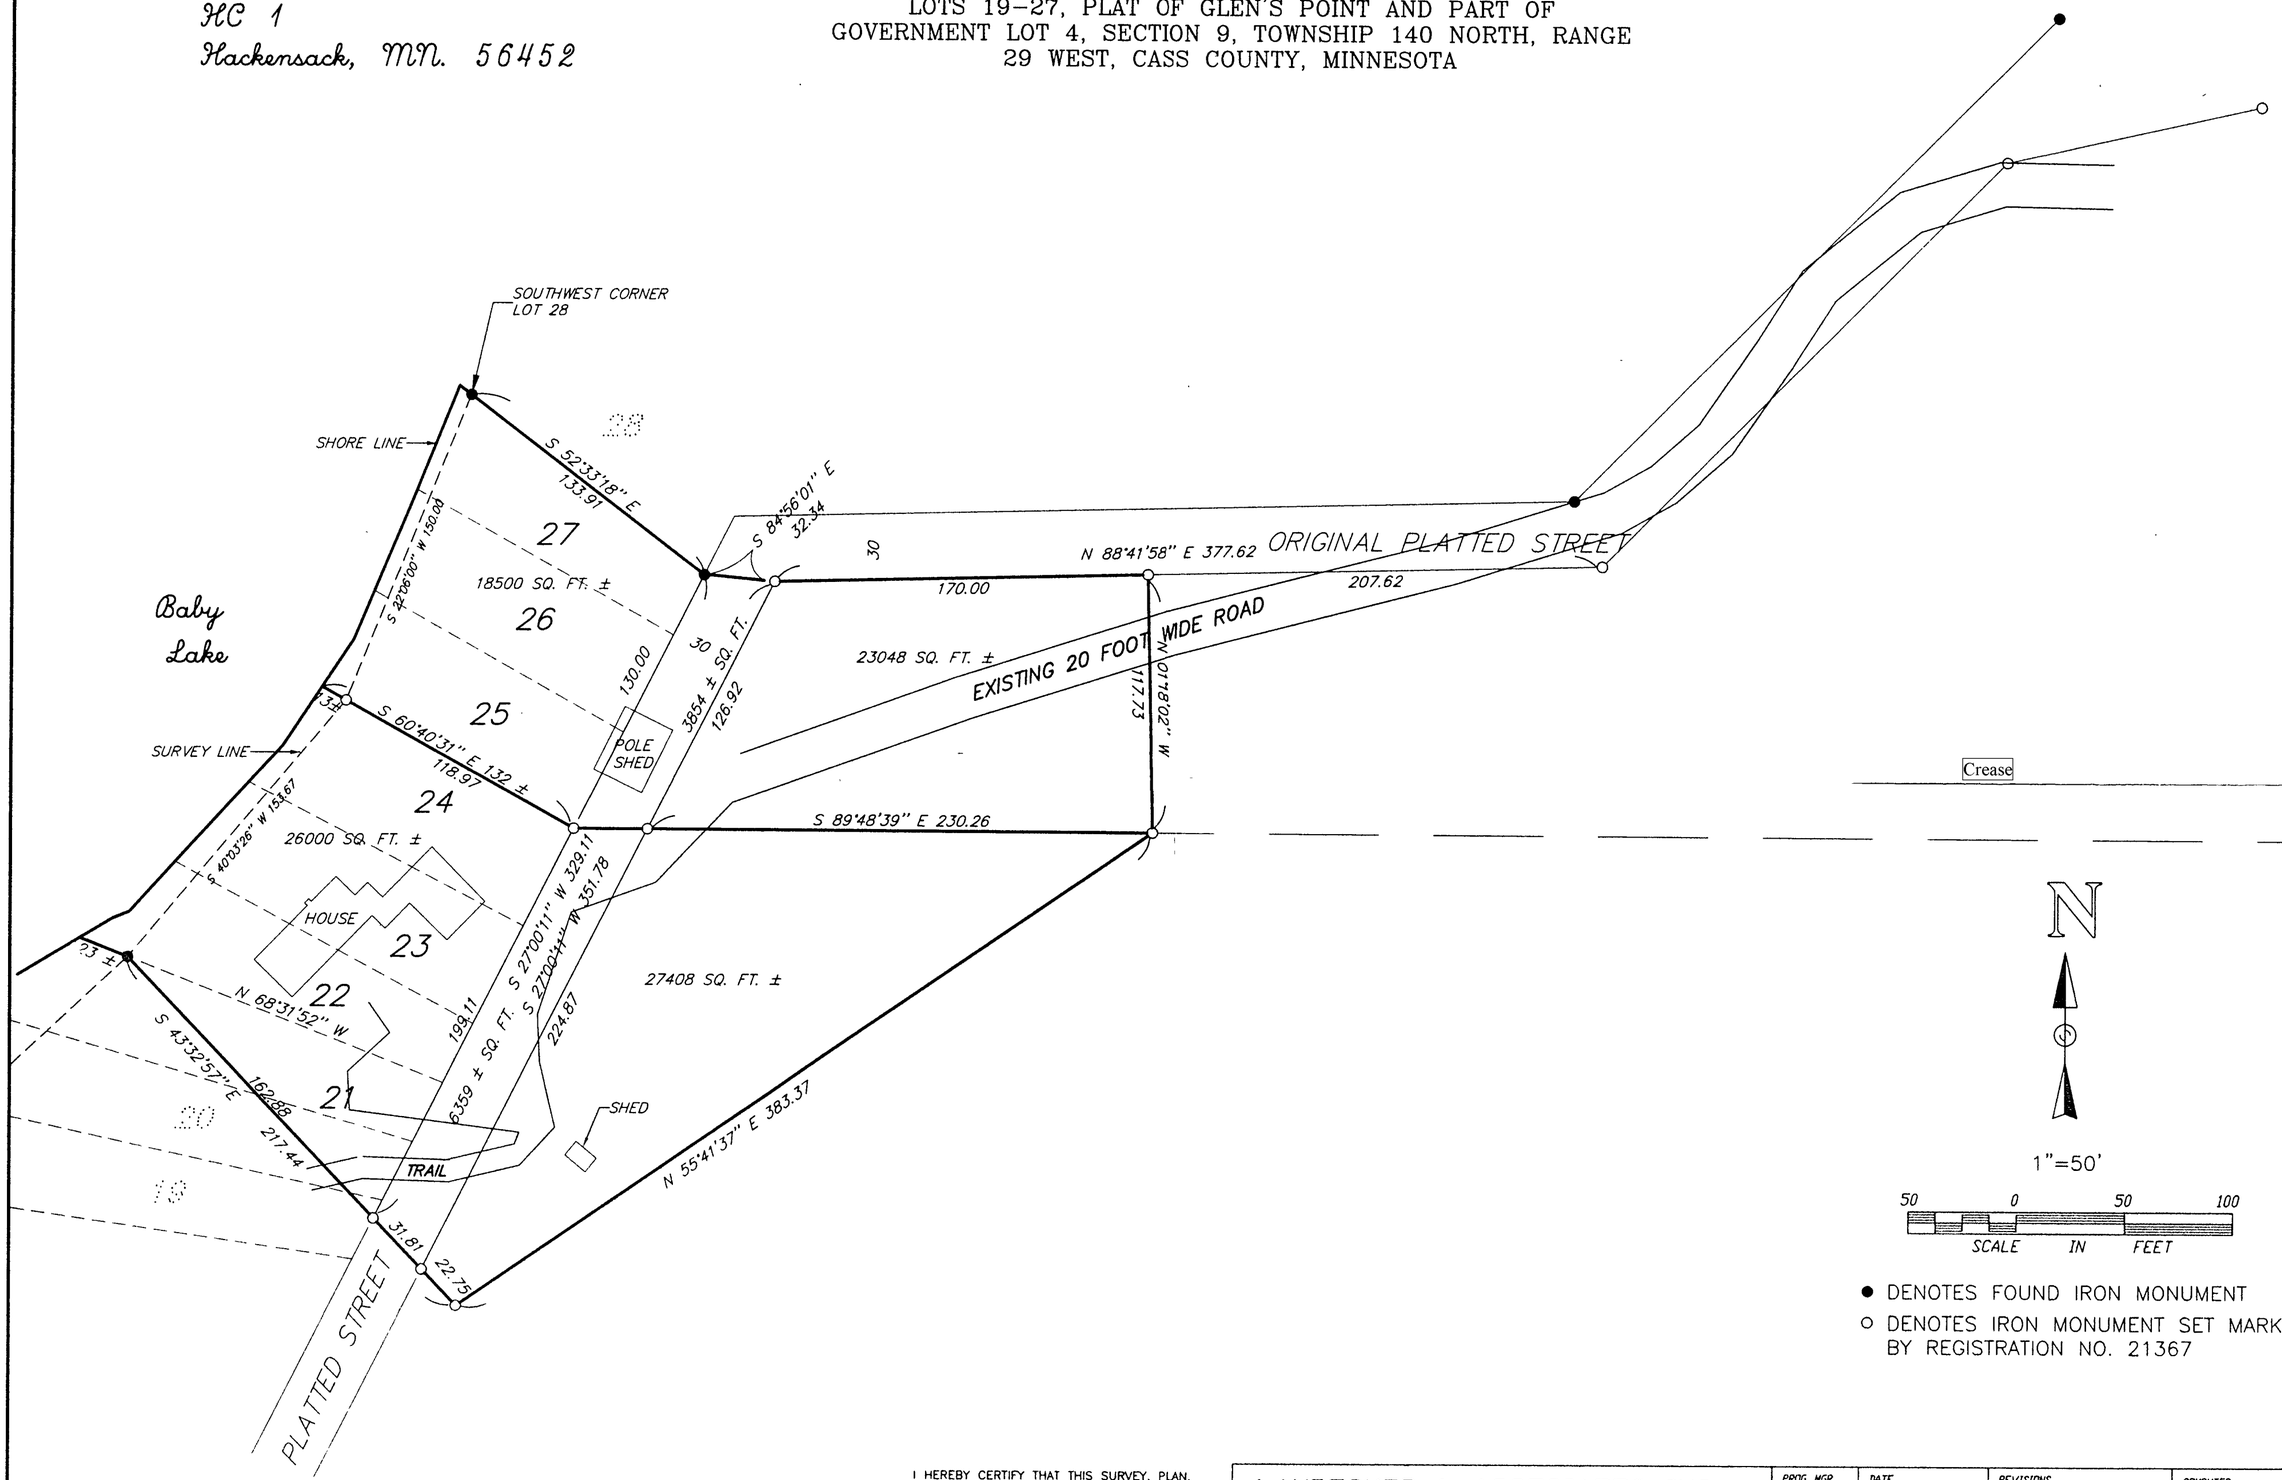

- ● DENOTES FOUND IRON MONUMENT
- ○ DENOTES IRON MONUMENT SET MARKED BY REGISTRATION NO. 21367

I HEREBY CERTIFY THAT THIS SURVEY, PLAN, SPECIFICATION OR REPORT WAS PREPARED BY ME OR UNDER MY DIRECT SUPERVISION AND THAT I AM A DULY LICENSED ENGINEER OR LAND SURVEYOR UNDER THE LAWS OF THE STATE OF MINNESOTA.

DATE 1/28/97 LIC. NO. 21367

LANDECKER & ASSOCIATES INC.
WALKER, MN. 56484
PHONE 218-547-1296
PLANNING ENGINEERING SURVEYING

PROG. MGR.	DATE	REVISIONS	COMPUTER
TLF	1/28/97		95230-1
CHECKED BY	SCALE		BOOK 120 PG. 31
	HORZ. 1"=50'		FILE NO. W95230
DRAWN BY MRS	VERT. NONE		SHEET 1 OF 1