CERTIFICATE OF SURVEY

PART OF GOV'T. LOT 6, SEC. 14, T. 140 N., R. 29 W.
CASS COUNTY, MINNESOTA

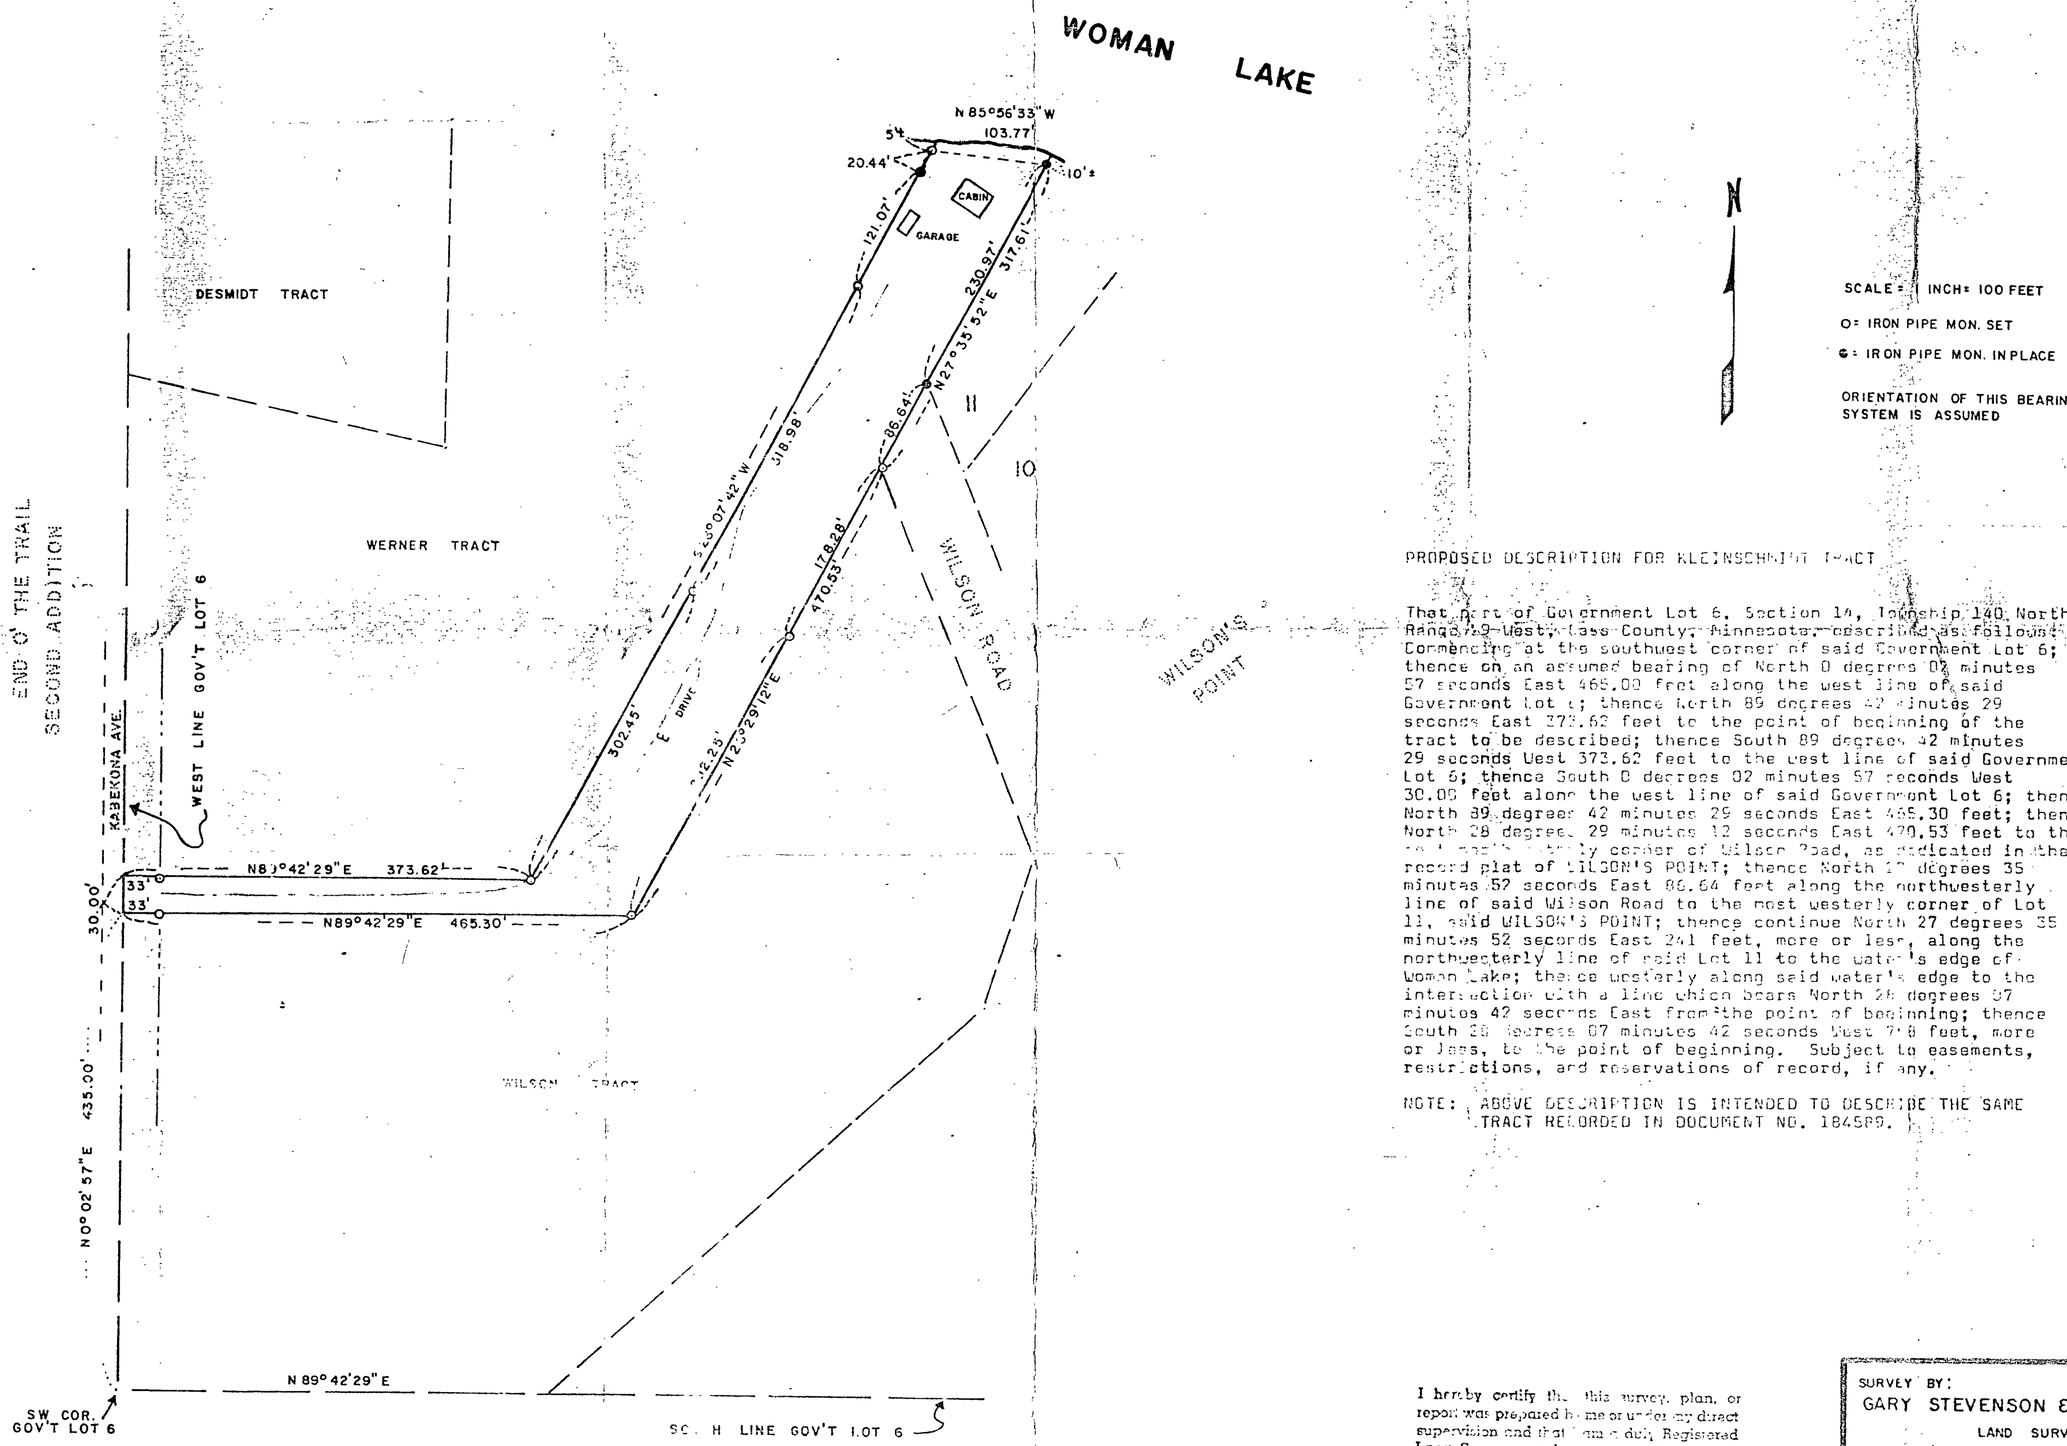

PROPOSED DESCRIPTION FOR KLEINSCHMIDT TRACT

That part of Government Lot 6, Section 14, Township 140 North, Range 29 West, Cass County, Minnesota, described as follows: Commencing at the southwest corner of said Government Lot 6; thence on an assumed bearing of North 0 degrees 02 minutes 57 seconds East 465.00 feet along the west line of said Government Lot 6; thence North 89 degrees 42 minutes 29 seconds East 373.62 feet to the point of beginning of the tract to be described; thence South 89 degrees 42 minutes 29 seconds West 373.62 feet to the west line of said Government Lot 6; thence South 0 degrees 02 minutes 57 seconds West 30.00 feet along the west line of said Government Lot 6; thence North 89 degrees 42 minutes 29 seconds East 465.30 feet; thence North 28 degrees 29 minutes 12 seconds East 470.53 feet to the most westerly corner of Wilson Road, as indicated in the record plat of WILSON'S POINT; thence North 27 degrees 35 minutes 52 seconds East 86.64 feet along the northwesterly line of said Wilson Road to the most westerly corner of Lot 11, said WILSON'S POINT; thence continue North 27 degrees 35 minutes 52 seconds East 241 feet, more or less, along the northwesterly line of said Lot 11 to the water's edge of Woman Lake; thence westerly along said water's edge to the intersection with a line which bears North 28 degrees 07 minutes 42 seconds East from the point of beginning; thence South 28 degrees 07 minutes 42 seconds West 718 feet, more or less, to the point of beginning. Subject to easements, restrictions, and reservations of record, if any.

NOTE: ABOVE DESCRIPTION IS INTENDED TO DESCRIBE THE SAME TRACT RECORDED IN DOCUMENT NO. 184589.

I hereby certify that this survey, plan, or report was prepared by me or under my direct supervision and that I am a duly Registered Land Surveyor under the laws of the State of Minnesota.

Gary L. Stevenson

Date Oct. 30, 1984 Reg No. 12684

SURVEY BY:
GARY STEVENSON & ASSOCIATES, INC.
LAND SURVEYING
BOX 292 WALKER, MINNESOTA 218-547-1296

SURVEY FOR:
KLEINSCHMIDT