EXHIBIT "A"

CERTIFICATE OF SURVEY

SECTION 4, TOWNSHIP 139 NORTH, RANGE 29 WEST, CASS COUNTY, MINNESOTA

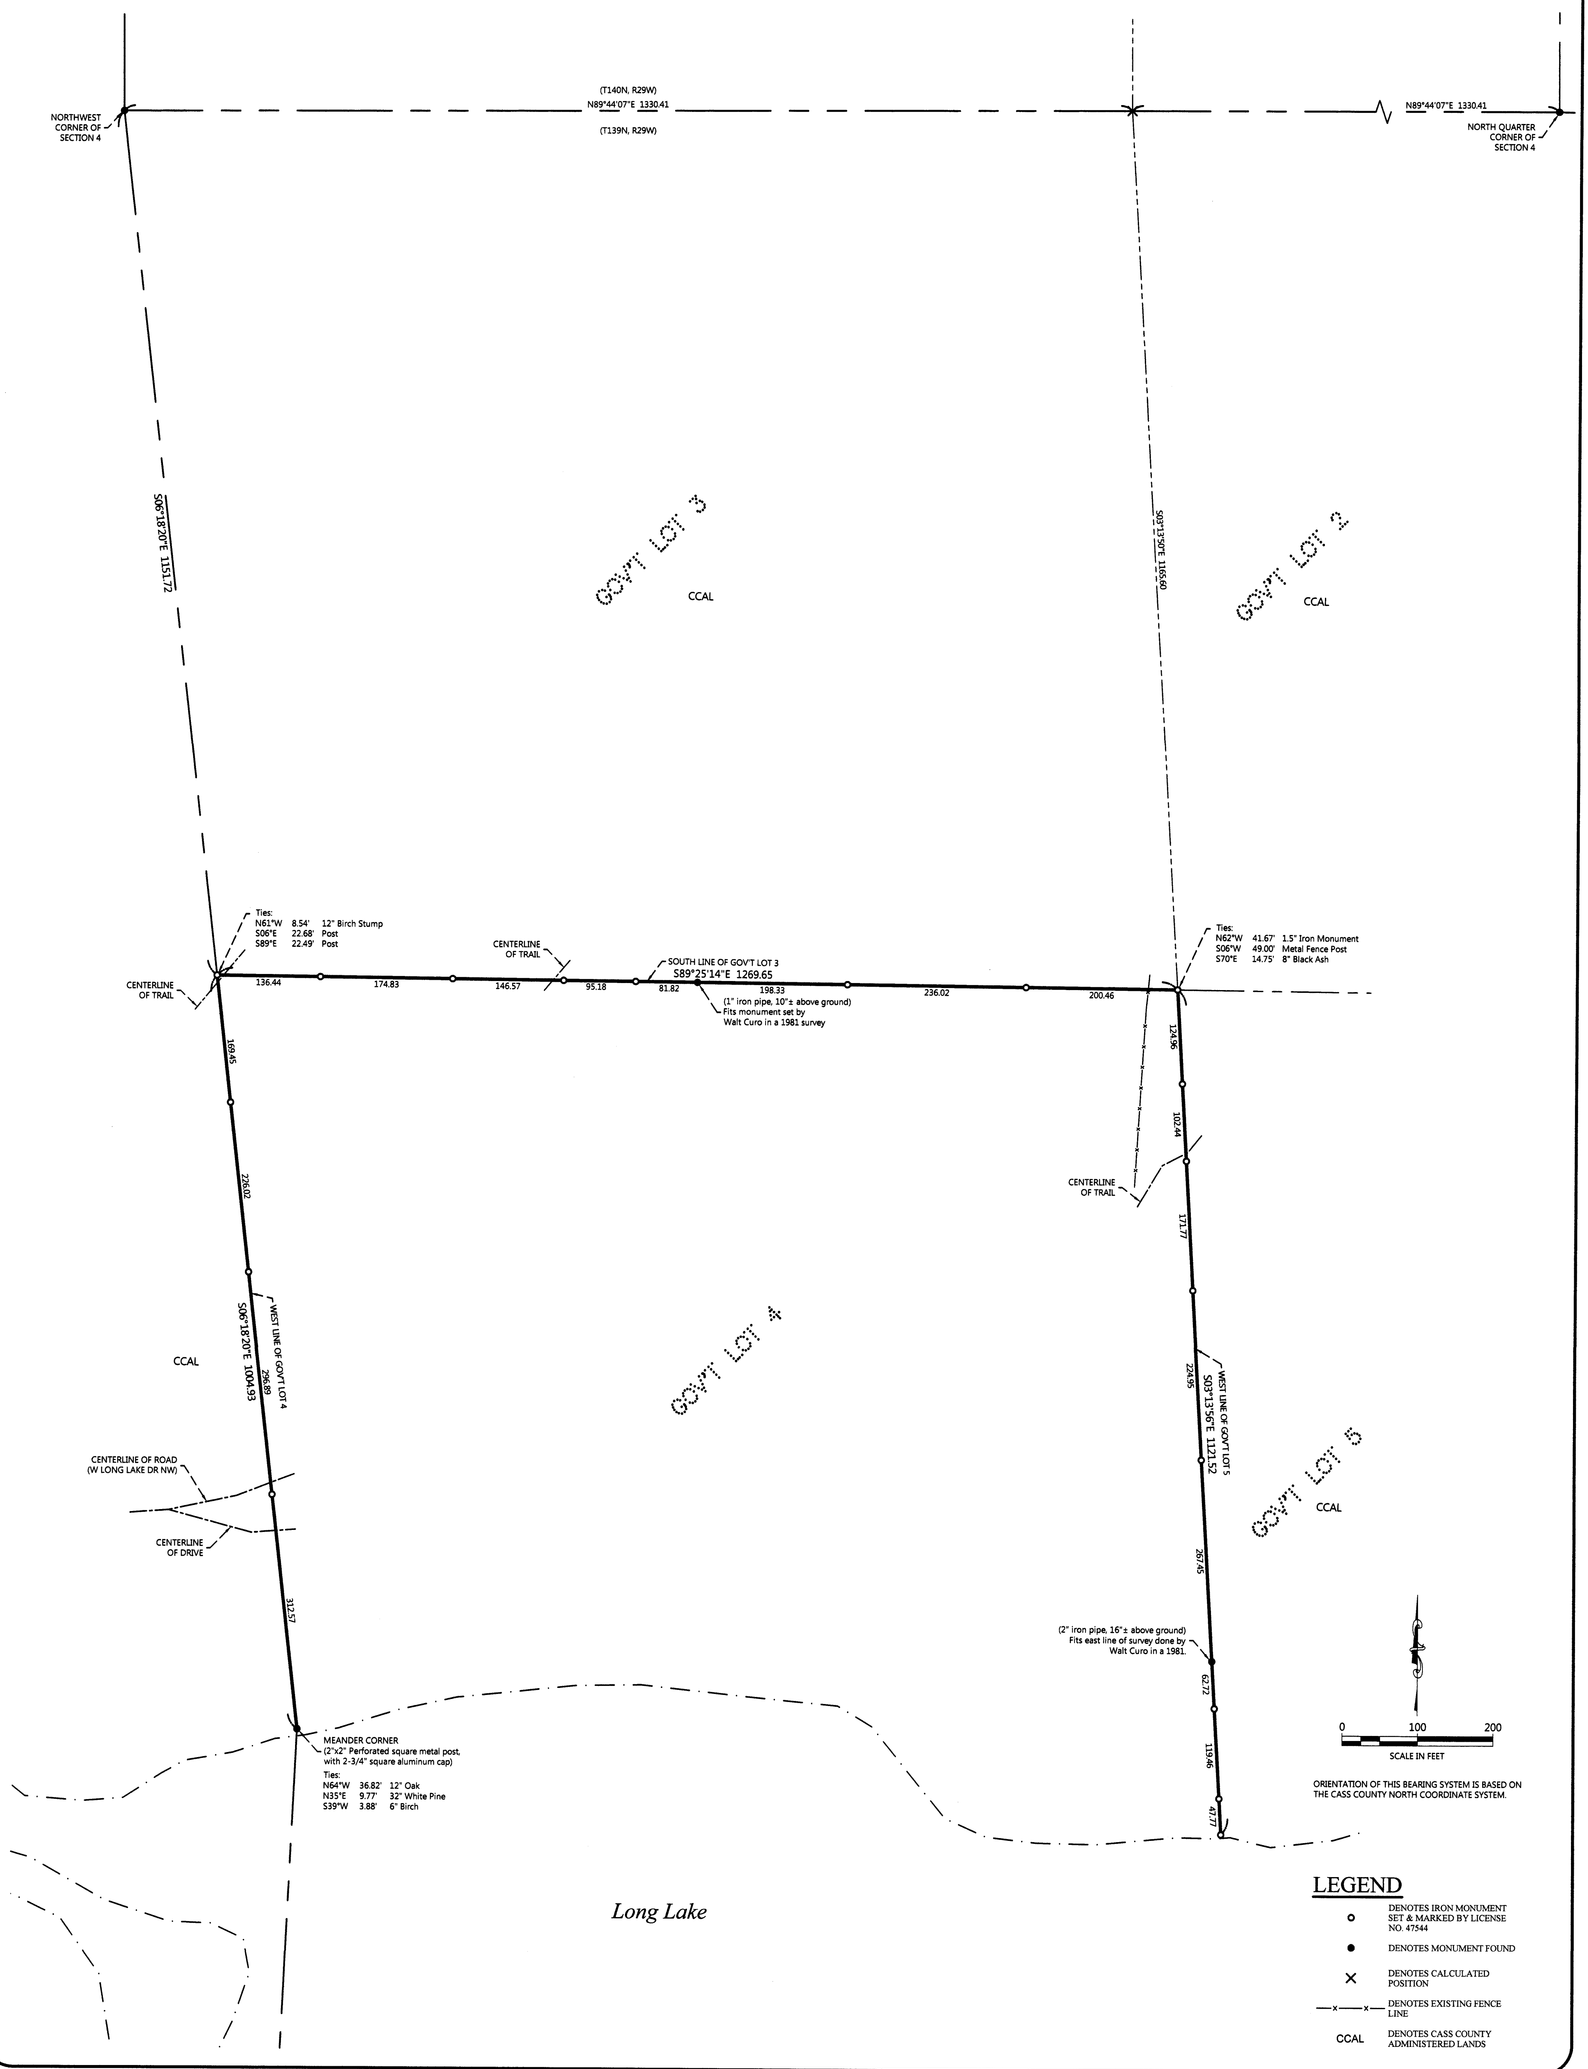

SHEET NO. 3 OF 3

JOB NO. 14-036
DATE: 12-29-2014

CERTIFICATE OF SURVEY
Cass County Land Department Attn: Josh Stevenson
P.O. Box 25
Backus, MN 56435

NORTHERN ENGINEERING & CONSULTING, INC.
P.O. Box 292, Walker, MN, 56484
Phone: 218-547-1296, Fax: 218-547-2272
web: www.neciusa.com

I HEREBY CERTIFY THAT THIS SURVEY, PLAN OR REPORT WAS PREPARED BY ME OR UNDER MY DIRECT SUPERVISION AND THAT I AM A DULY LICENSED LAND SURVEYOR UNDER THE LAWS OF THE STATE OF MINNESOTA.

JOSHUA M. DICKERSON — LIC. NO. 47544 — 12/29/14

REVISIONS:			
NO.	DATE	DESCRIPTION	BY