SKETCH OF SURVEY

THE SOUTHWEST QUARTER
SECTION 6, TOWNSHIP 138 NORTH, RANGE 32 WEST,
CASS COUNTY, MINNESOTA

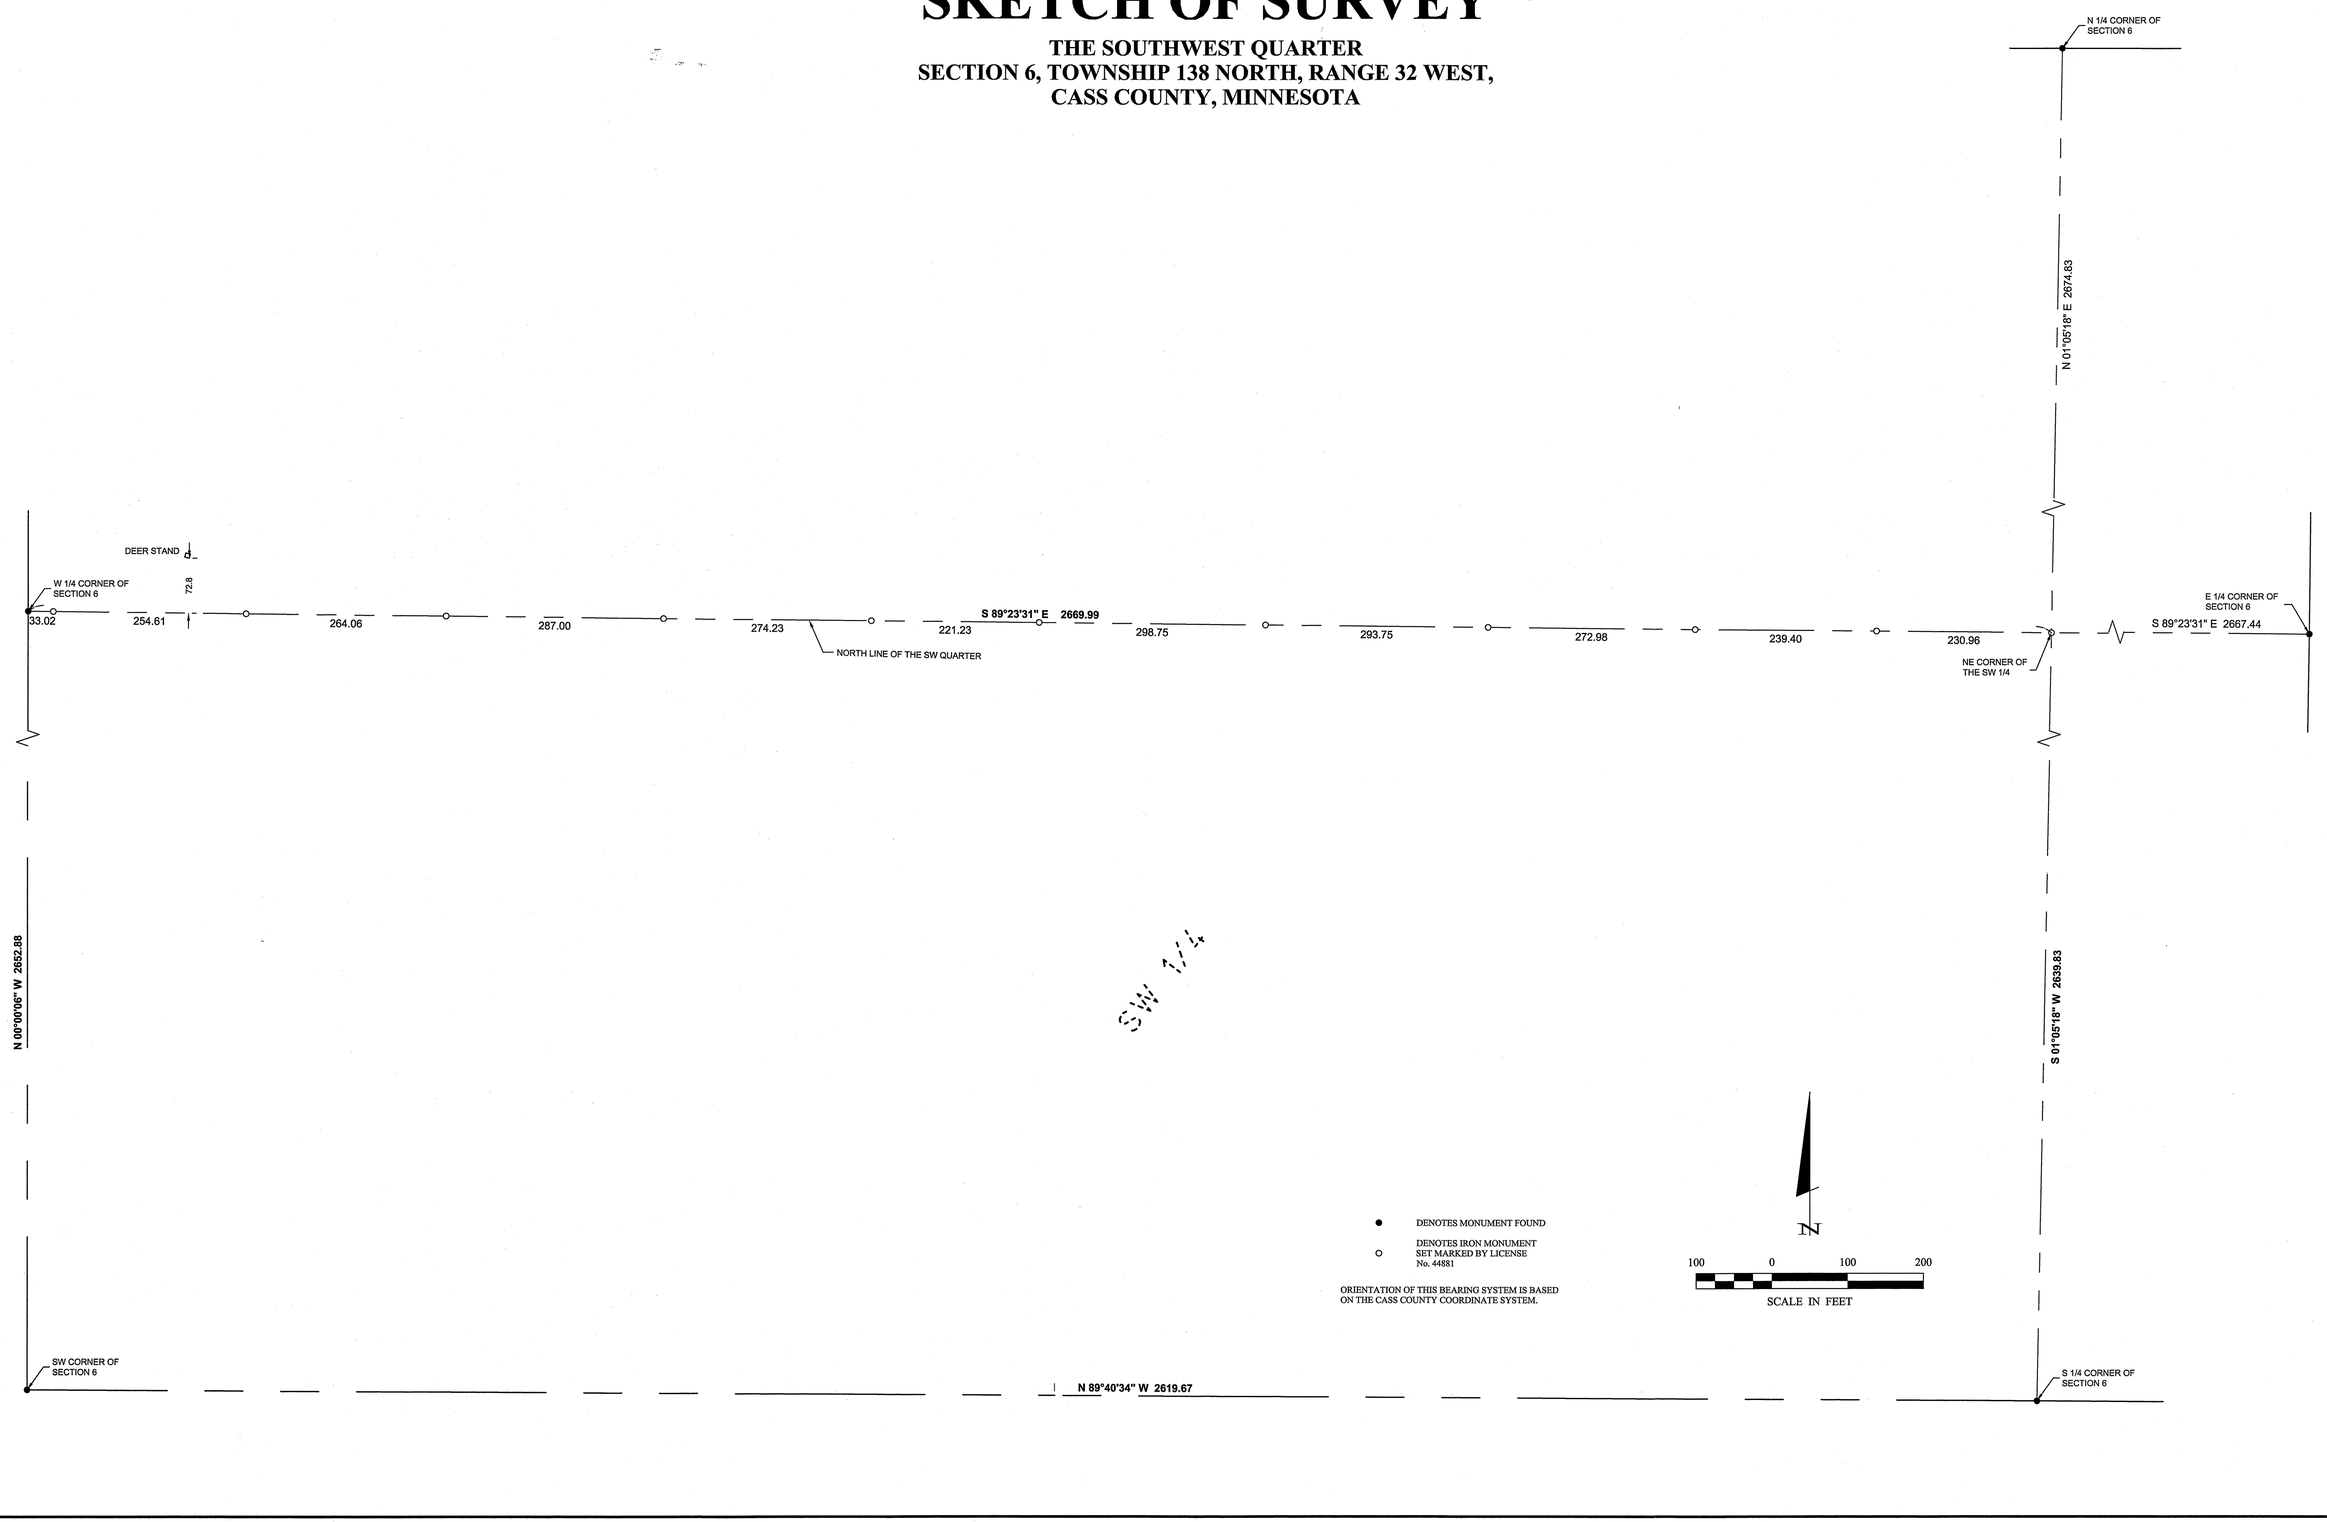

30176 Old Highway #371
Suite 2
P. O. Box 874
Pequot Lakes, MN 56472
218-568-4940
www.stonemarksurvey.com

I HEREBY CERTIFY THAT THIS SURVEY, PLAN, SPECIFICATION, OR REPORT WAS PREPARED BY ME OR UNDER MY DIRECT SUPERVISION AND THAT I AM A DULY LICENSED PROFESSIONAL ENGINEER OR LAND SURVEYOR UNDER THE LAWS OF THE STATE OF MINNESOTA.

CYNTHIA M. HIDDE PLS#4881

DATE 4/23/15 LIC. NO. 44881

REVISIONS		
DATE	DESCRIPTION	BY

PROJECT MANAGER: CMH	PROJECT No.: 15002	DATE: 4-23-2015
CHECKED BY: CMH	FILE NAME: SK15002.dwg	SCALE: HORZ. 1"=100' VERT. NONE
DRAWN BY: RJF	FIELD BOOK: BOOK NA PG. NA	

SKETCH OF SURVEY

Jeff Stelmach
1505 Albany Avenue
St. Paul, MN 56464

SHEET 1 OF 1

Roger Forcelle — F:\Drawings\2015\15002 Stelmach\SK15002.dwg