CERTIFICATE OF SURVEY

**LOTS 1 AND 4, BLOCK ONE, AND PART OF VACATED LEECH LAKE DRIVE, LEECH LAKE DEVELOPMENT PARK,
SECTION 21, TOWNSHIP 142 NORTH, RANGE 31 WEST,
CASS COUNTY, MINNESOTA**

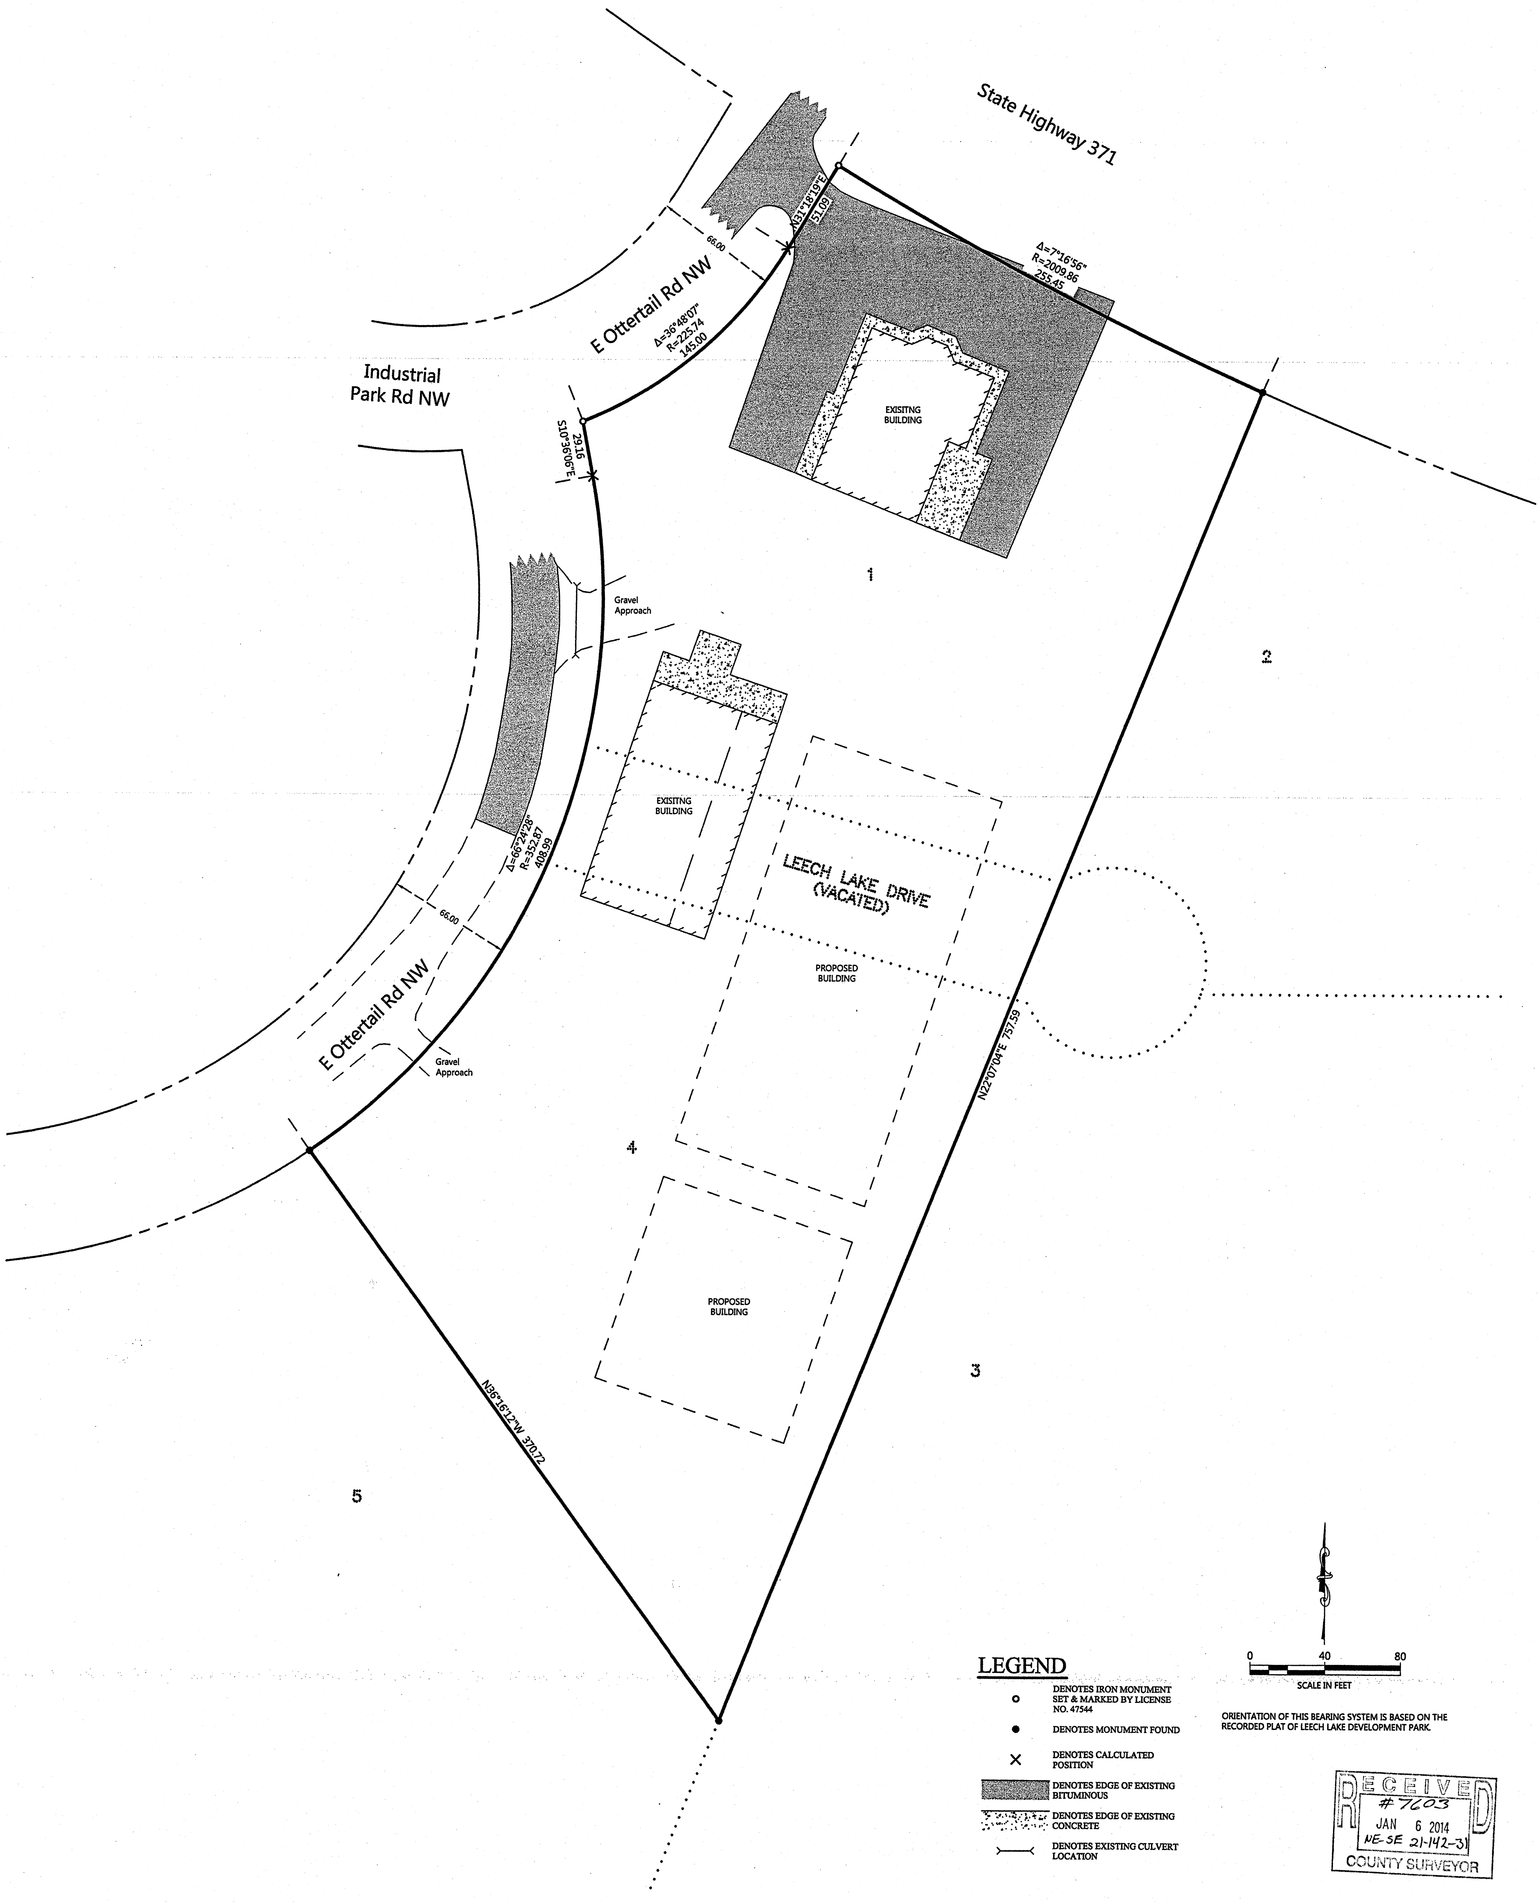

LEGEND

- DENOTES IRON MONUMENT SET & MARKED BY LICENSE NO. 47544
- DENOTES MONUMENT FOUND
- DENOTES CALCULATED POSITION
- DENOTES EDGE OF EXISTING BITUMINOUS
- DENOTES EDGE OF EXISTING CONCRETE
- DENOTES EXISTING CULVERT LOCATION

ORIENTATION OF THIS BEARING SYSTEM IS BASED ON THE RECORDED PLAT OF LEECH LAKE DEVELOPMENT PARK.

RECEIVED
#7203
JAN 6 2014
NE-SE 21-142-31
COUNTY SURVEYOR

JOB NO. 13-076
DATE: 06-24-2013
SHEET NO. 1 OF 1

CERTIFICATE OF SURVEY
Hammers Construction
P.O. Box 148
Perham, MN 56573

NORTHERN ENGINEERING & CONSULTING, INC.
207 4th Street NW, Bemidji, MN, 56601
Phone: 218-444-4860, Fax: 218-444-6042
web: www.neciusa.com

I HEREBY CERTIFY THAT THIS SURVEY, PLAN OR REPORT WAS PREPARED BY ME OR UNDER MY DIRECT SUPERVISION AND THAT I AM A DULY LICENSED LAND SURVEYOR UNDER THE LAWS OF THE STATE OF MINNESOTA.

TERRY L. FREEMAN — LIC. NO. 21367

REVISIONS:			
NO.	DATE	DESCRIPTION	BY