CERTIFICATE OF SURVEY

**THE NORTH 243.00 FEET OF GOVERNMENT LOT 9,
SECTION 30, TOWNSHIP 142 NORTH, RANGE 28 WEST,
CASS COUNTY, MINNESOTA**

RECEIVED
2605
JAN 6 2014
GLO 30-142-28
COUNTY SURVEYOR

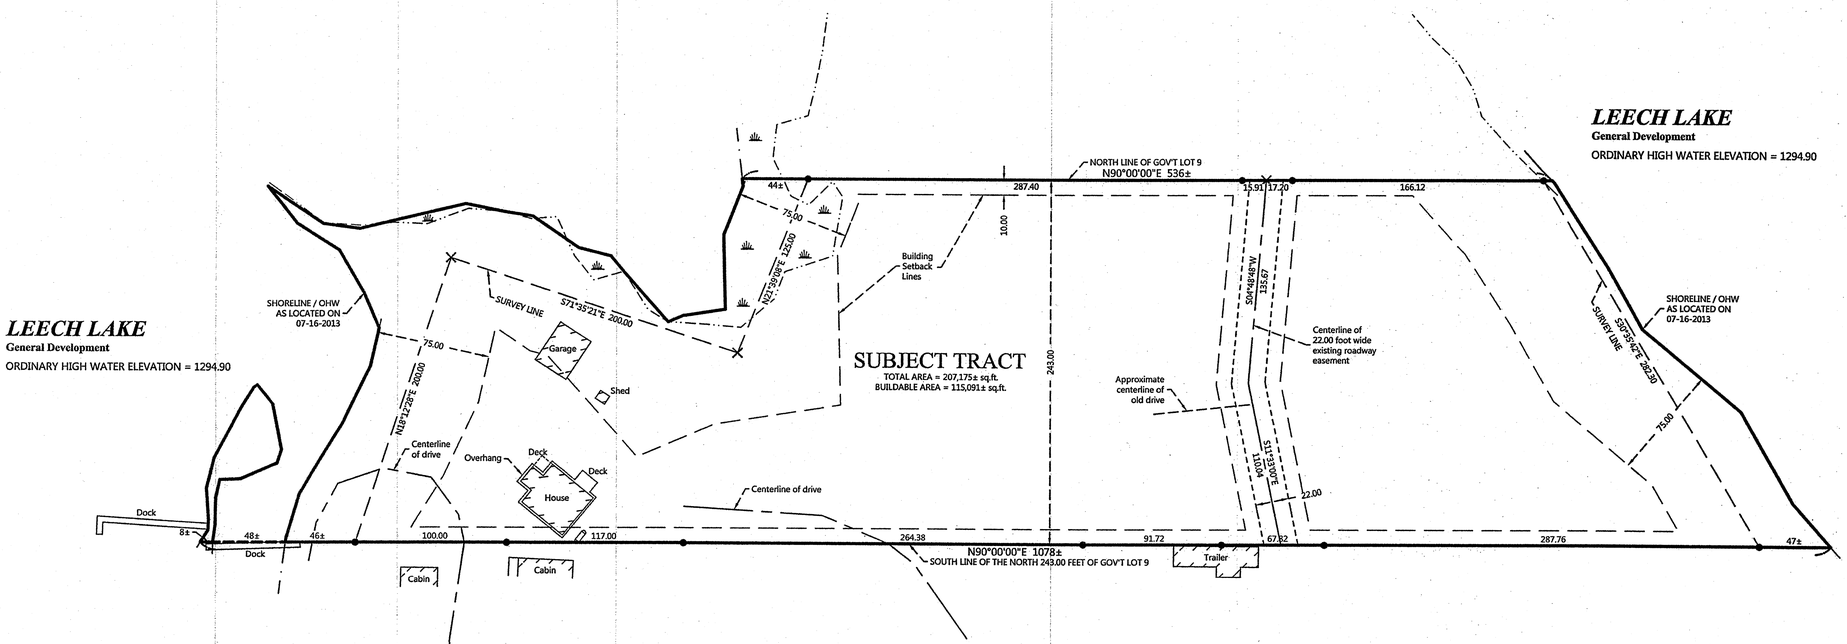

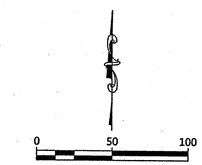

ORIENTATION OF THIS BEARING SYSTEM IS BASED ON THE NORTH LINE OF GOVERNMENT LOT 9 TO HAVE AN ASSIGNED BEARING OF N 90°00'00" E.

LEGEND

- DENOTES IRON MONUMENT SET & MARKED BY LICENSE NO. 21367
- DENOTES MONUMENT FOUND
- DENOTES CALCULATED POSITION
- DENOTES EXISTING LP TANK
- DENOTES DELINEATED WETLAND(S) by Aquatic EcoSolutions, Inc. November 2006

NOTE: The wetland shown was delineated in 2006. There may be other wetlands areas on the subject property that are not shown on this drawing. No field verification was done for the purpose of this survey.

NO.	DATE	DESCRIPTION	BY
1	10-02-2013	Adjusted easement width	WAG

REVISIONS:

I HEREBY CERTIFY THAT THIS SURVEY, PLAN OR REPORT WAS PREPARED BY ME OR UNDER MY DIRECT SUPERVISION AND THAT I AM A DULY LICENSED LAND SURVEYOR UNDER THE LAWS OF THE STATE OF MINNESOTA.

21367
LIC. NO. 21367
TERRY L. FREEMAN

NORTHERN ENGINEERING & CONSULTING, INC.
P.O. Box 252, Walker, MN. 56484
Phone 218-547-1256, Fax 218-547-2272
web: www.neclakes.com

CERTIFICATE OF SURVEY
Anthony Sferrazzo
15158 Hawthorne Dr.
Clive, IA 50325

JOB NO. 13-082
DATE: 07-19-2013

SHEET NO.
1 OF 1