CERTIFICATE OF SURVEY

**NORTHWEST QUARTER OF THE NORTHEAST QUARTER,
SECTION 8, TOWNSHIP 140 NORTH, RANGE 31 WEST,
CASS COUNTY, MINNESOTA**

RECEIVED
#7639
JAN 6 2014
MN-ME 8-140-31
COUNTY SURVEYOR

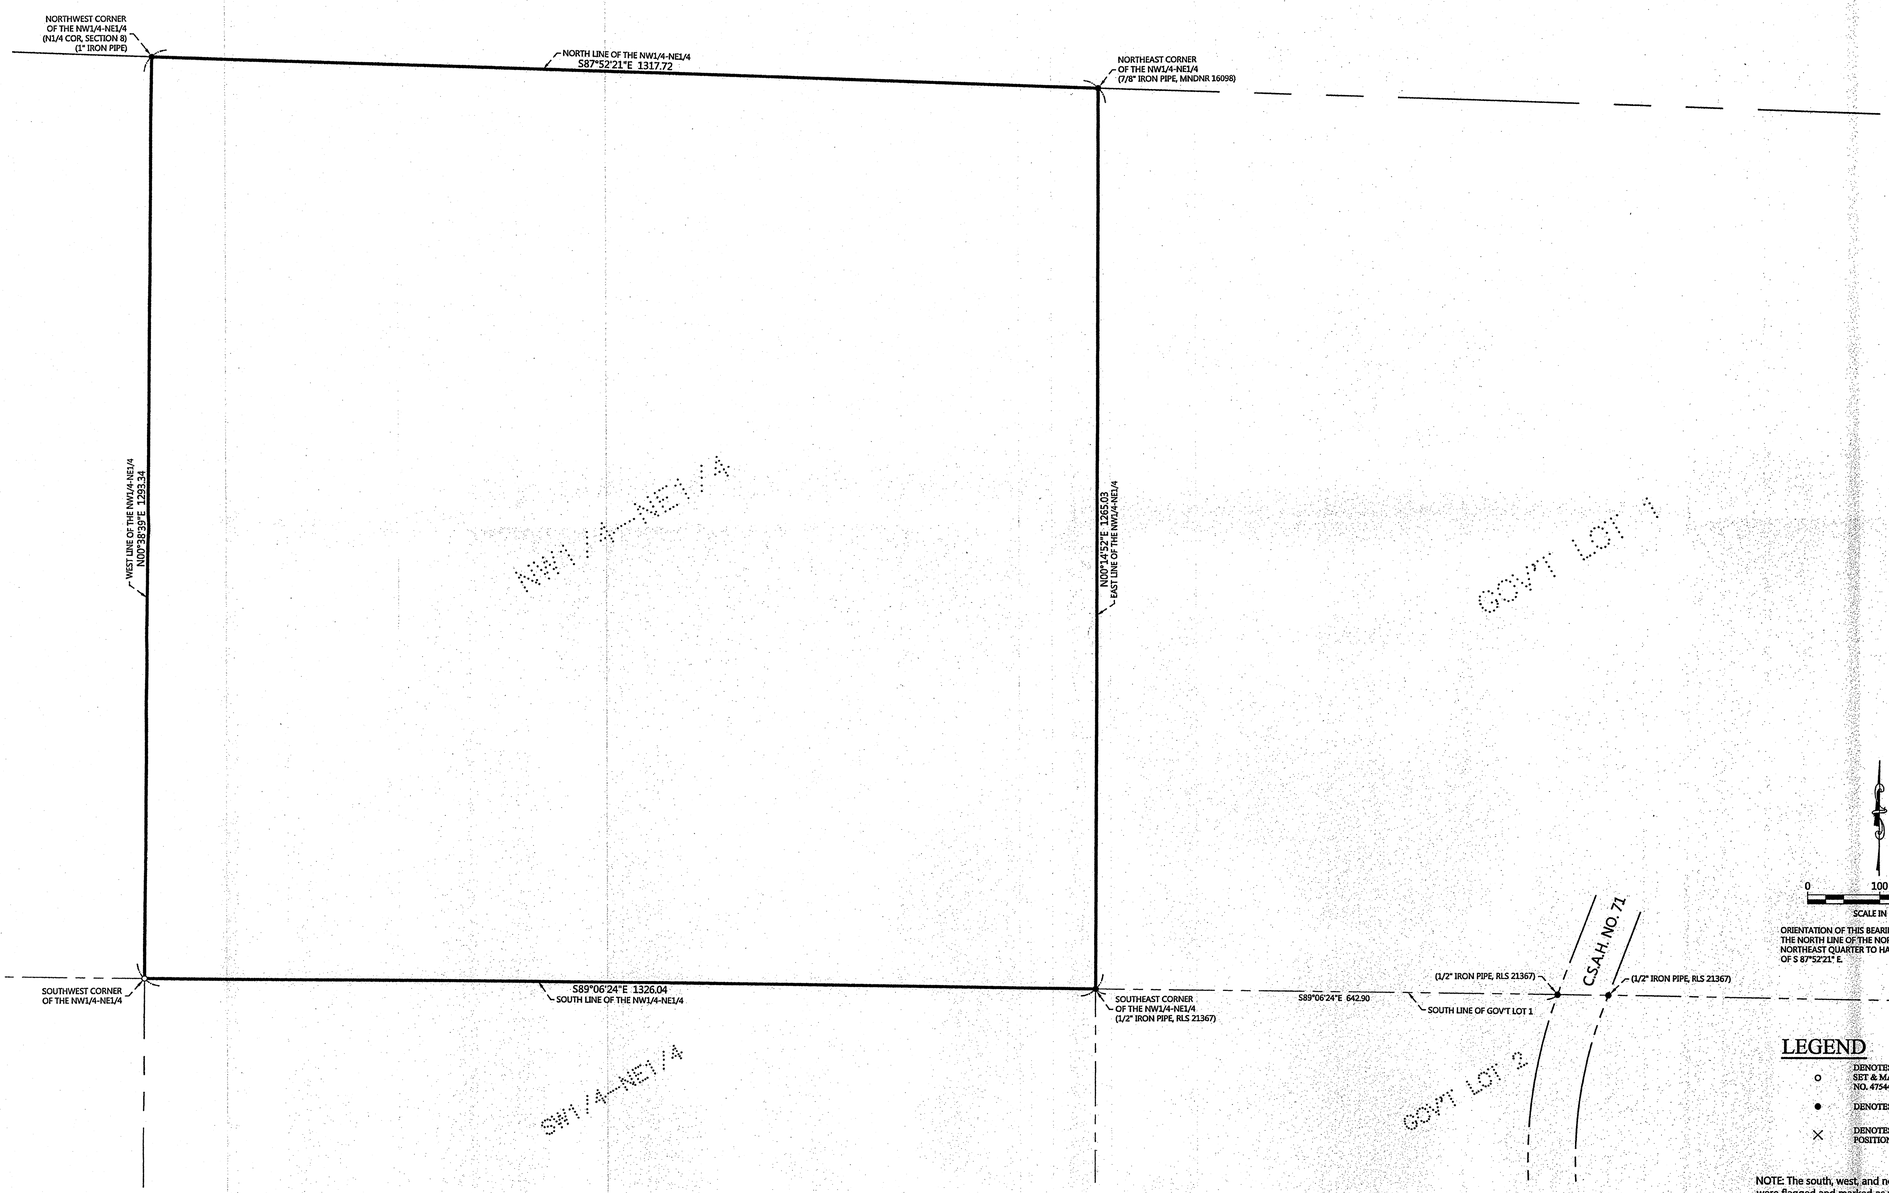

ORIENTATION OF THIS BEARING SYSTEM IS BASED ON THE NORTH LINE OF THE NORTHWEST QUARTER OF THE NORTHEAST QUARTER TO HAVE AN ASSIGNED BEARING OF S 87°52'21" E.

LEGEND

- ○ DENOTES IRON MONUMENT SET & MARKED BY LICENSE NO. 47544, (5/8" IRON PIPE)
- ● DENOTES MONUMENT FOUND
- × DENOTES CALCULATED POSITION

NOTE: The south, west, and north lines of the NW1/4-NE1/4 were flagged and marked as was the south line of Gov't Lot 1 westerly of C.S.A.H. No. 71.

REVISIONS:			
NO.	DATE	DESCRIPTION	BY

I HEREBY CERTIFY THAT THIS SURVEY, PLAN OR REPORT WAS PREPARED BY ME OR UNDER MY DIRECT SUPERVISION AND THAT I AM A DULY LICENSED LAND SURVEYOR UNDER THE LAWS OF THE STATE OF MINNESOTA.

Terry L. Friedman 21367
TERRY L. FRIEDMAN LIC. NO. 21367

NORTHERN ENGINEERING & CONSULTING, INC.
207 4th Street NW, Bemidji, MN, 56601
Phone: 218-444-4860, Fax: 218-444-6042
Web: www.neciusa.com

CERTIFICATE OF SURVEY
Margaret M. Brown
6411 Silverweed Lane NW
Hackensack, MN 56452

JOB NO. 13-011
DATE: 03-29-2013

SHEET NO.
1 OF 1