TOPOGRAPHIC SURVEY

LOT 7, BLOCK 1, GLENGARRY,
SECTION 22, TOWNSHIP 142 NORTH, RANGE 31 WEST,
CASS COUNTY, MINNESOTA

LEECH LAKE
Reservoir

LAKE ELEVATION = 1295.14 (05-31-2013)

ORDINARY HIGH WATER ELEVATION = 1294.9
HIGHEST RECORDED ELEVATION = 1296.09 (06-16-2001)
BASED ON NGVD29.
INFORMATION OBTAINED FROM MN/DNR.

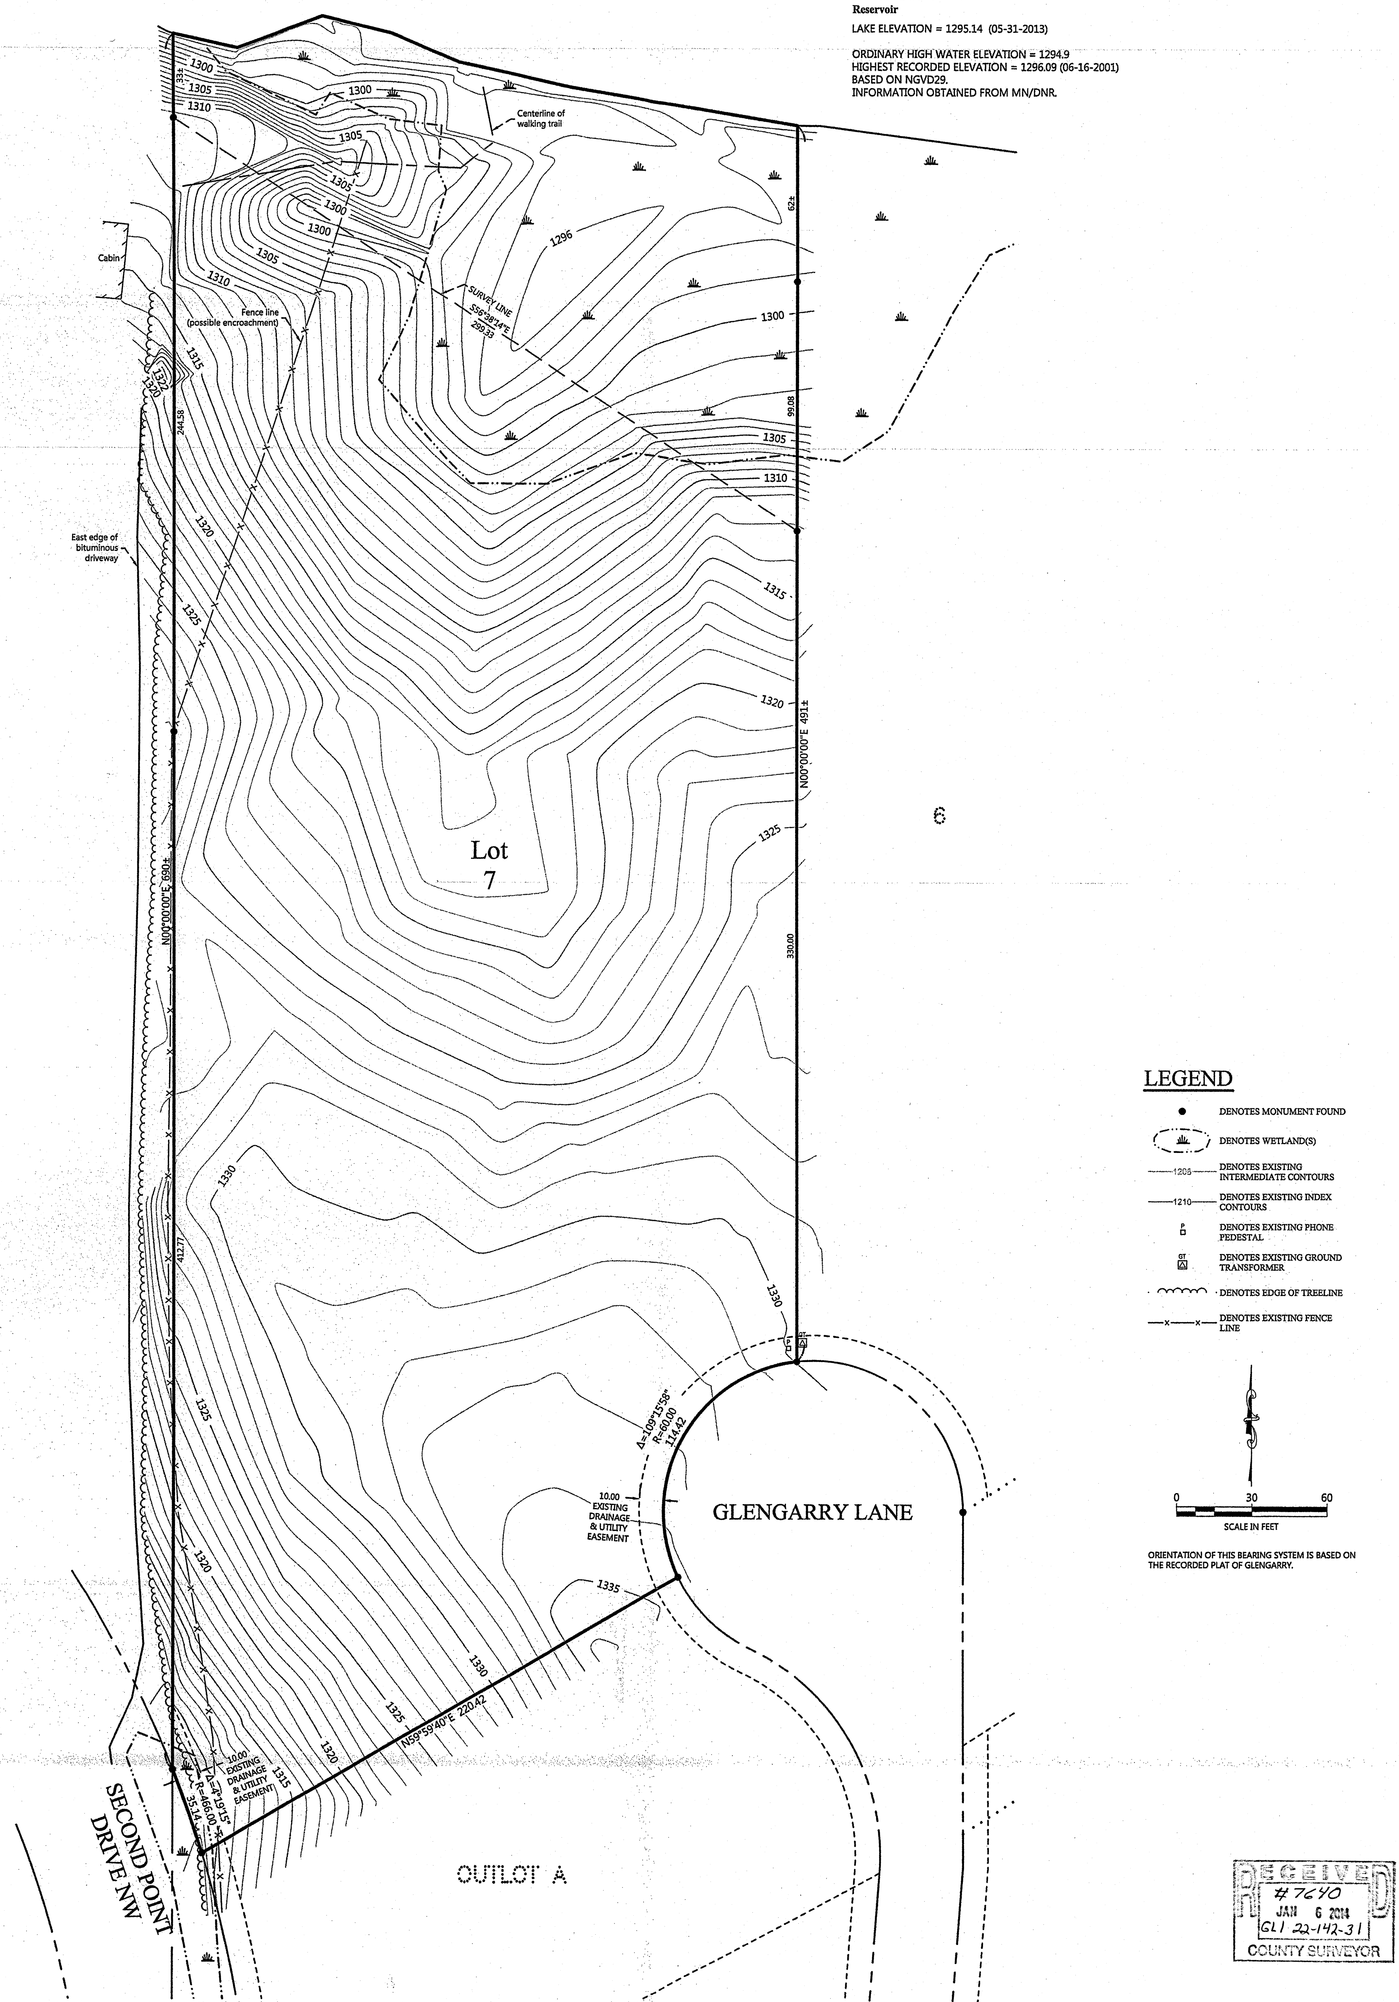

LEGEND

- DENOTES MONUMENT FOUND
- DENOTES WETLAND(S)
- 1205 — DENOTES EXISTING INTERMEDIATE CONTOURS
- 1210 — DENOTES EXISTING INDEX CONTOURS
- DENOTES EXISTING PHONE PEDESTAL
- DENOTES EXISTING GROUND TRANSFORMER
- DENOTES EDGE OF TREELINE
- DENOTES EXISTING FENCE LINE

0 30 60
SCALE IN FEET

ORIENTATION OF THIS BEARING SYSTEM IS BASED ON THE RECORDED PLAT OF GLENGARRY.

RECEIVED
#7640
JAN 6 2014
GLI 22-142-31
COUNTY SURVEYOR

SHEET NO. 1 OF 1
JOB NO. 13-042
DATE: 07-18-2013

TOPOGRAPHIC SURVEY
Jeff Vigen
663 Vineyard Dr.
Grand Forks, ND 58201

NORTHERN ENGINEERING & CONSULTING, INC.
P.O. Box 292, Walker, MN, 56484
Phone: 218-547-1296, Fax: 218-547-2272
web: www.neciusa.com

I HEREBY CERTIFY THAT THIS SURVEY, PLAN OR REPORT WAS PREPARED BY ME OR UNDER MY DIRECT SUPERVISION AND THAT I AM A DULY LICENSED LAND SURVEYOR UNDER THE LAWS OF THE STATE OF MINNESOTA.

TERRY L. FREEMAN — LIC. NO. 21367

REVISIONS:			
NO.	DATE	DESCRIPTION	BY