CERTIFICATE OF SURVEY

LOT 5, BLACK BEAR ESTATES,
SECTION 30, TOWNSHIP 144 NORTH, RANGE 29 WEST,
CASS COUNTY, MINNESOTA

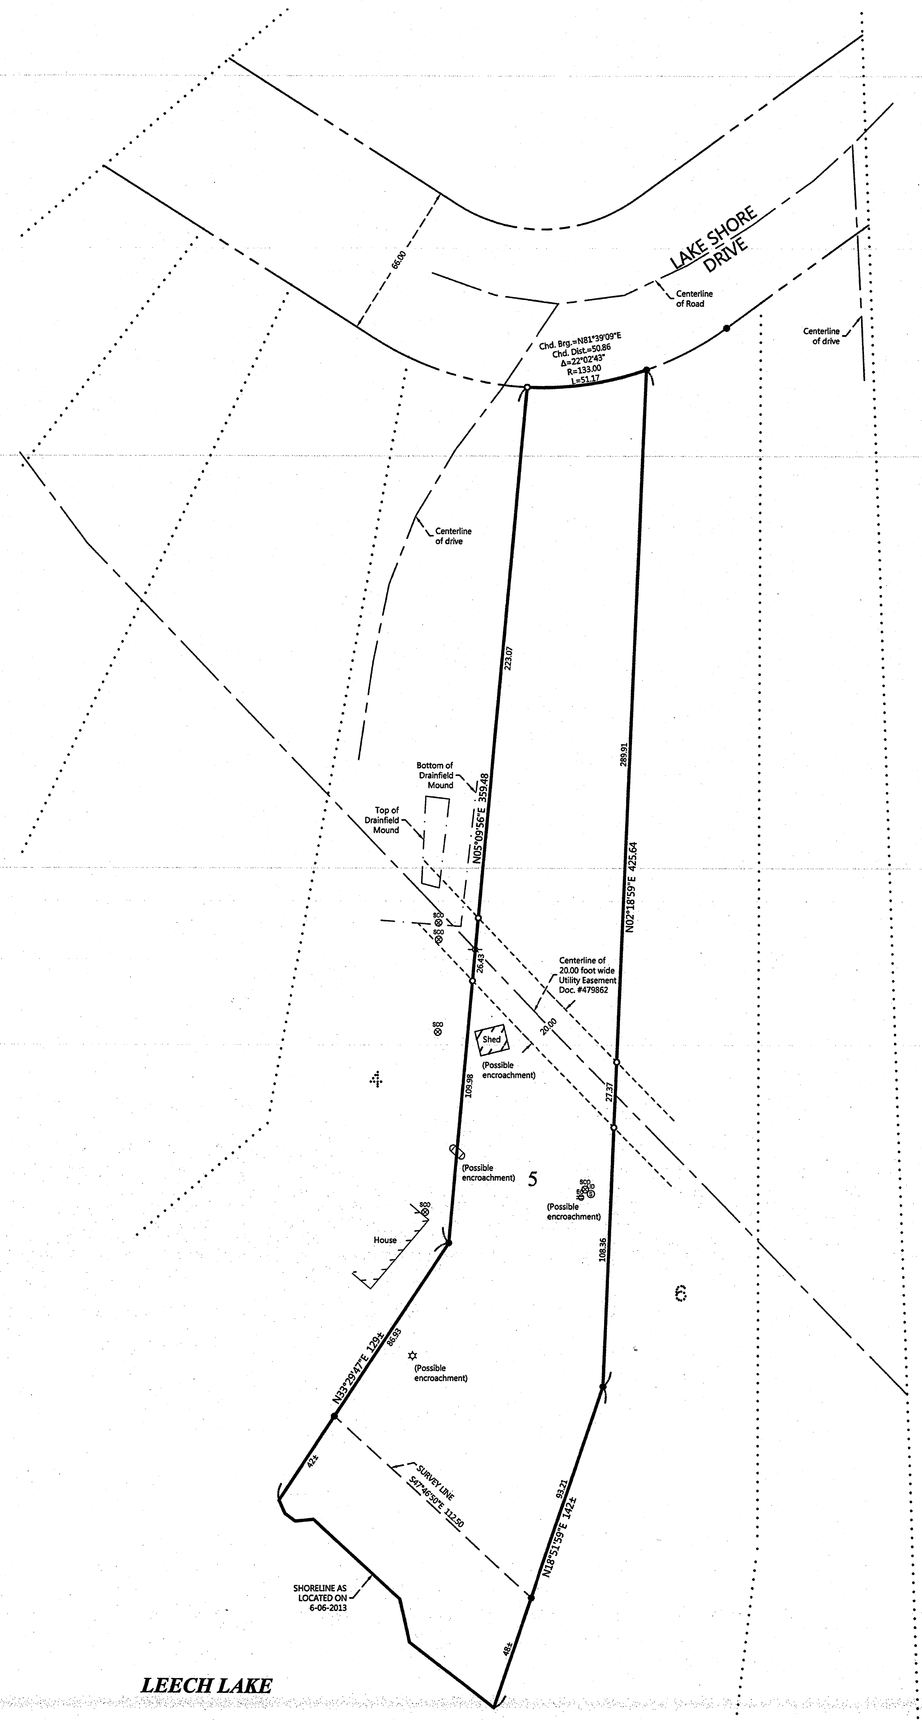

0 30 60
SCALE IN FEET

ORIENTATION OF THIS BEARING SYSTEM IS BASED ON THE RECORDED PLAT OF BLACK BEAR ESTATES.

LEGEND

- DENOTES IRON MONUMENT SET & MARKED BY LICENSE NO. 47544
- DENOTES MONUMENT FOUND
- DENOTES EXISTING SEPTIC CLEANOUT & SEPTIC TANK LID
- DENOTES EXISTING ELECTRIC OUTLET / JUNCTION BOX
- DENOTES EXISTING LP TANK
- DENOTES EXISTING UTILITY POLE
- DENOTES EXISTING MOUNTED LIGHT

RECEIVED
7645
JAN 6 2014
GL 2 30-144-29
COUNTY SURVEYOR

JOB NO. 13-059
DATE 06-07-2013
SHEET NO. 1 OF 1

CERTIFICATE OF SURVEY
First National Bank of Walker, Attn: Dick Tiedman
P.O. Box 520
Walker, MN 56484

NORTHERN ENGINEERING & CONSULTING, INC.
P.O. Box 292, Walker, MN, 56484
Phone: 218-547-1296, Fax: 218-547-2272
web: www.neciusa.com

I HEREBY CERTIFY THAT THIS SURVEY, PLAN OR REPORT WAS PREPARED BY ME OR UNDER MY DIRECT SUPERVISION AND THAT I AM A DULY LICENSED LAND SURVEYOR UNDER THE LAWS OF THE STATE OF MINNESOTA.

TERRY L. FREEMAN — LIC. NO. 21367 — 21367

REVISIONS:			
NO.	DATE	DESCRIPTION	BY