CERTIFICATE OF SURVEY

PART OF GOVERNMENT LOT 3,
SECTION 24, TOWNSHIP 144 NORTH, RANGE 30 WEST,
CASS COUNTY, MINNESOTA

RECEIVED
7852
DEC 16 2014
GL3 24-144-30
COUNTY SURVEYOR

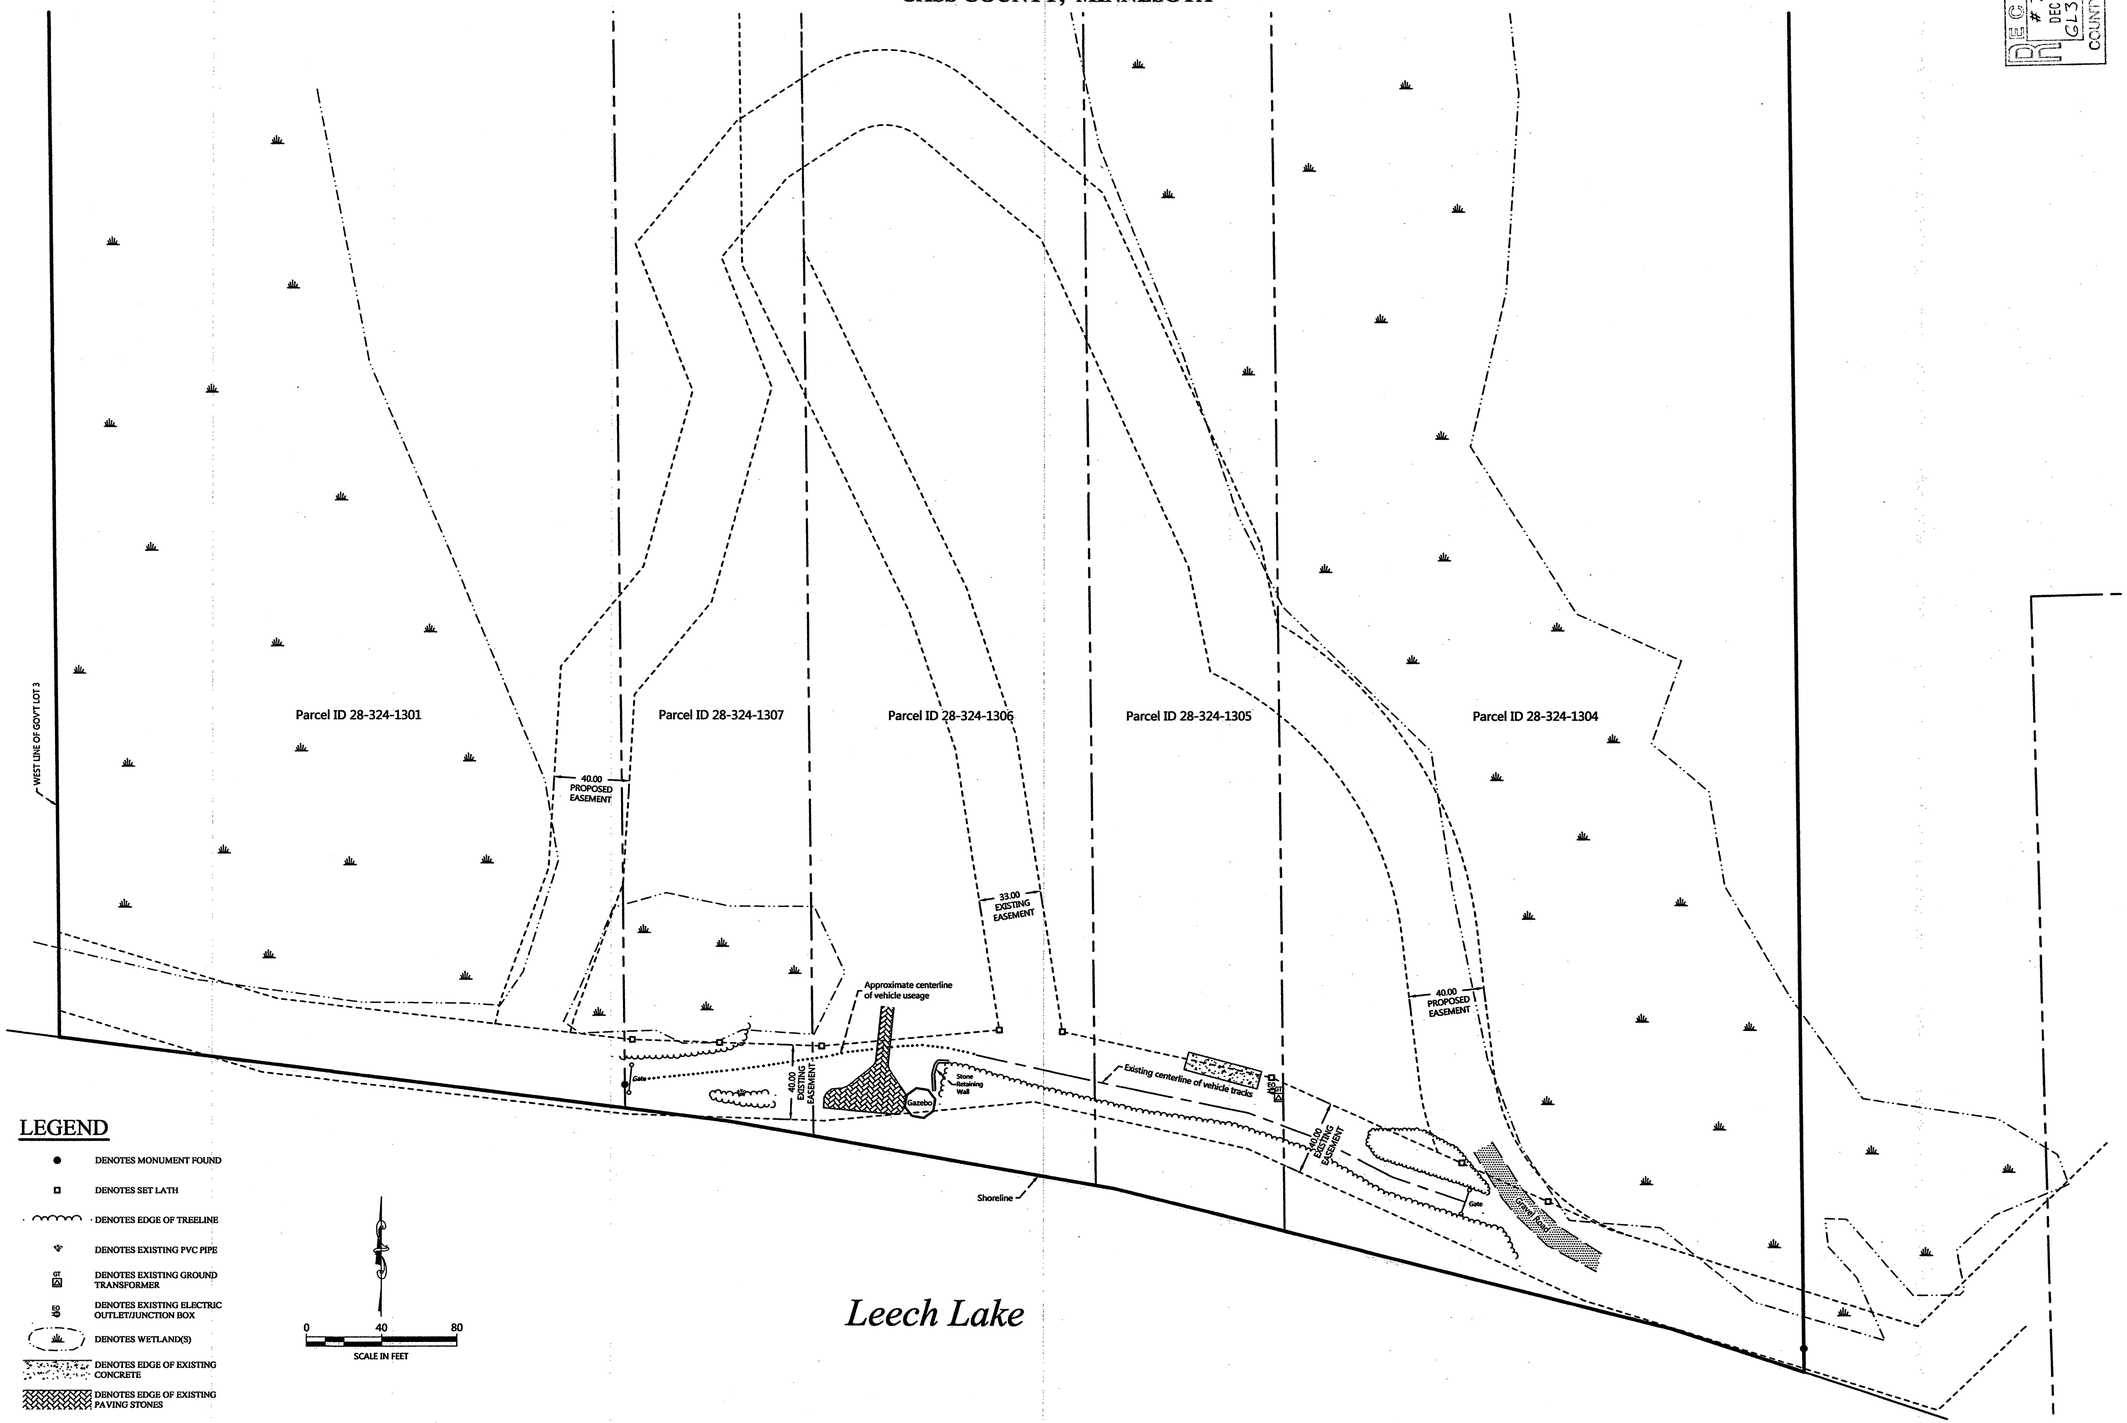

LEGEND

- DENOTES MONUMENT FOUND
- DENOTES SET LATH
- DENOTES EDGE OF TREELINE
- DENOTES EXISTING PVC PIPE
- UGT — DENOTES EXISTING GROUND TRANSFORMER
- UEO — DENOTES EXISTING ELECTRIC OUTLET/JUNCTION BOX
- DENOTES WETLAND(S)
- DENOTES EDGE OF EXISTING CONCRETE
- DENOTES EDGE OF EXISTING PAVING STONES

0 40 80
SCALE IN FEET

REVISIONS:			
NO.	DATE	DESCRIPTION	BY

I HEREBY CERTIFY THAT THIS SURVEY, PLAN OR REPORT WAS PREPARED BY ME OR UNDER MY DIRECT SUPERVISION AND THAT I AM A DULY LICENSED LAND SURVEYOR UNDER THE LAWS OF THE STATE OF MINNESOTA

TERRY L. FREEMAN — LIC. NO. 21367

NORTHERN ENGINEERING & CONSULTING, INC.
P.O. Box 292, Walker, MN. 56484
Phone: 218-547-1266, Fax: 218-547-2272
web: www.neiclab.com

CERTIFICATE OF SURVEY
ROJO Attn: Ed Robinson
P.O. Box 838
Walker, MN 56484

JOB NO. 14-170
DATE: 10-10-2014

SHEET NO.
1 OF 1