Roger Forcelle ---- - F:\Drawings\2015\15402 Welte\C15402-1.dwg

CERTIFICATE OF SURVEY

PART OF RESERVE LOT A, RICHEY'S BROOKSIDE AND PART OF THE SOUTHWEST QUARTER OF THE NORTHEAST QUARTER ALL IN SECTION 6, TOWNSHIP 137 NORTH, RANGE 29 WEST, CASS COUNTY, MINNESOTA

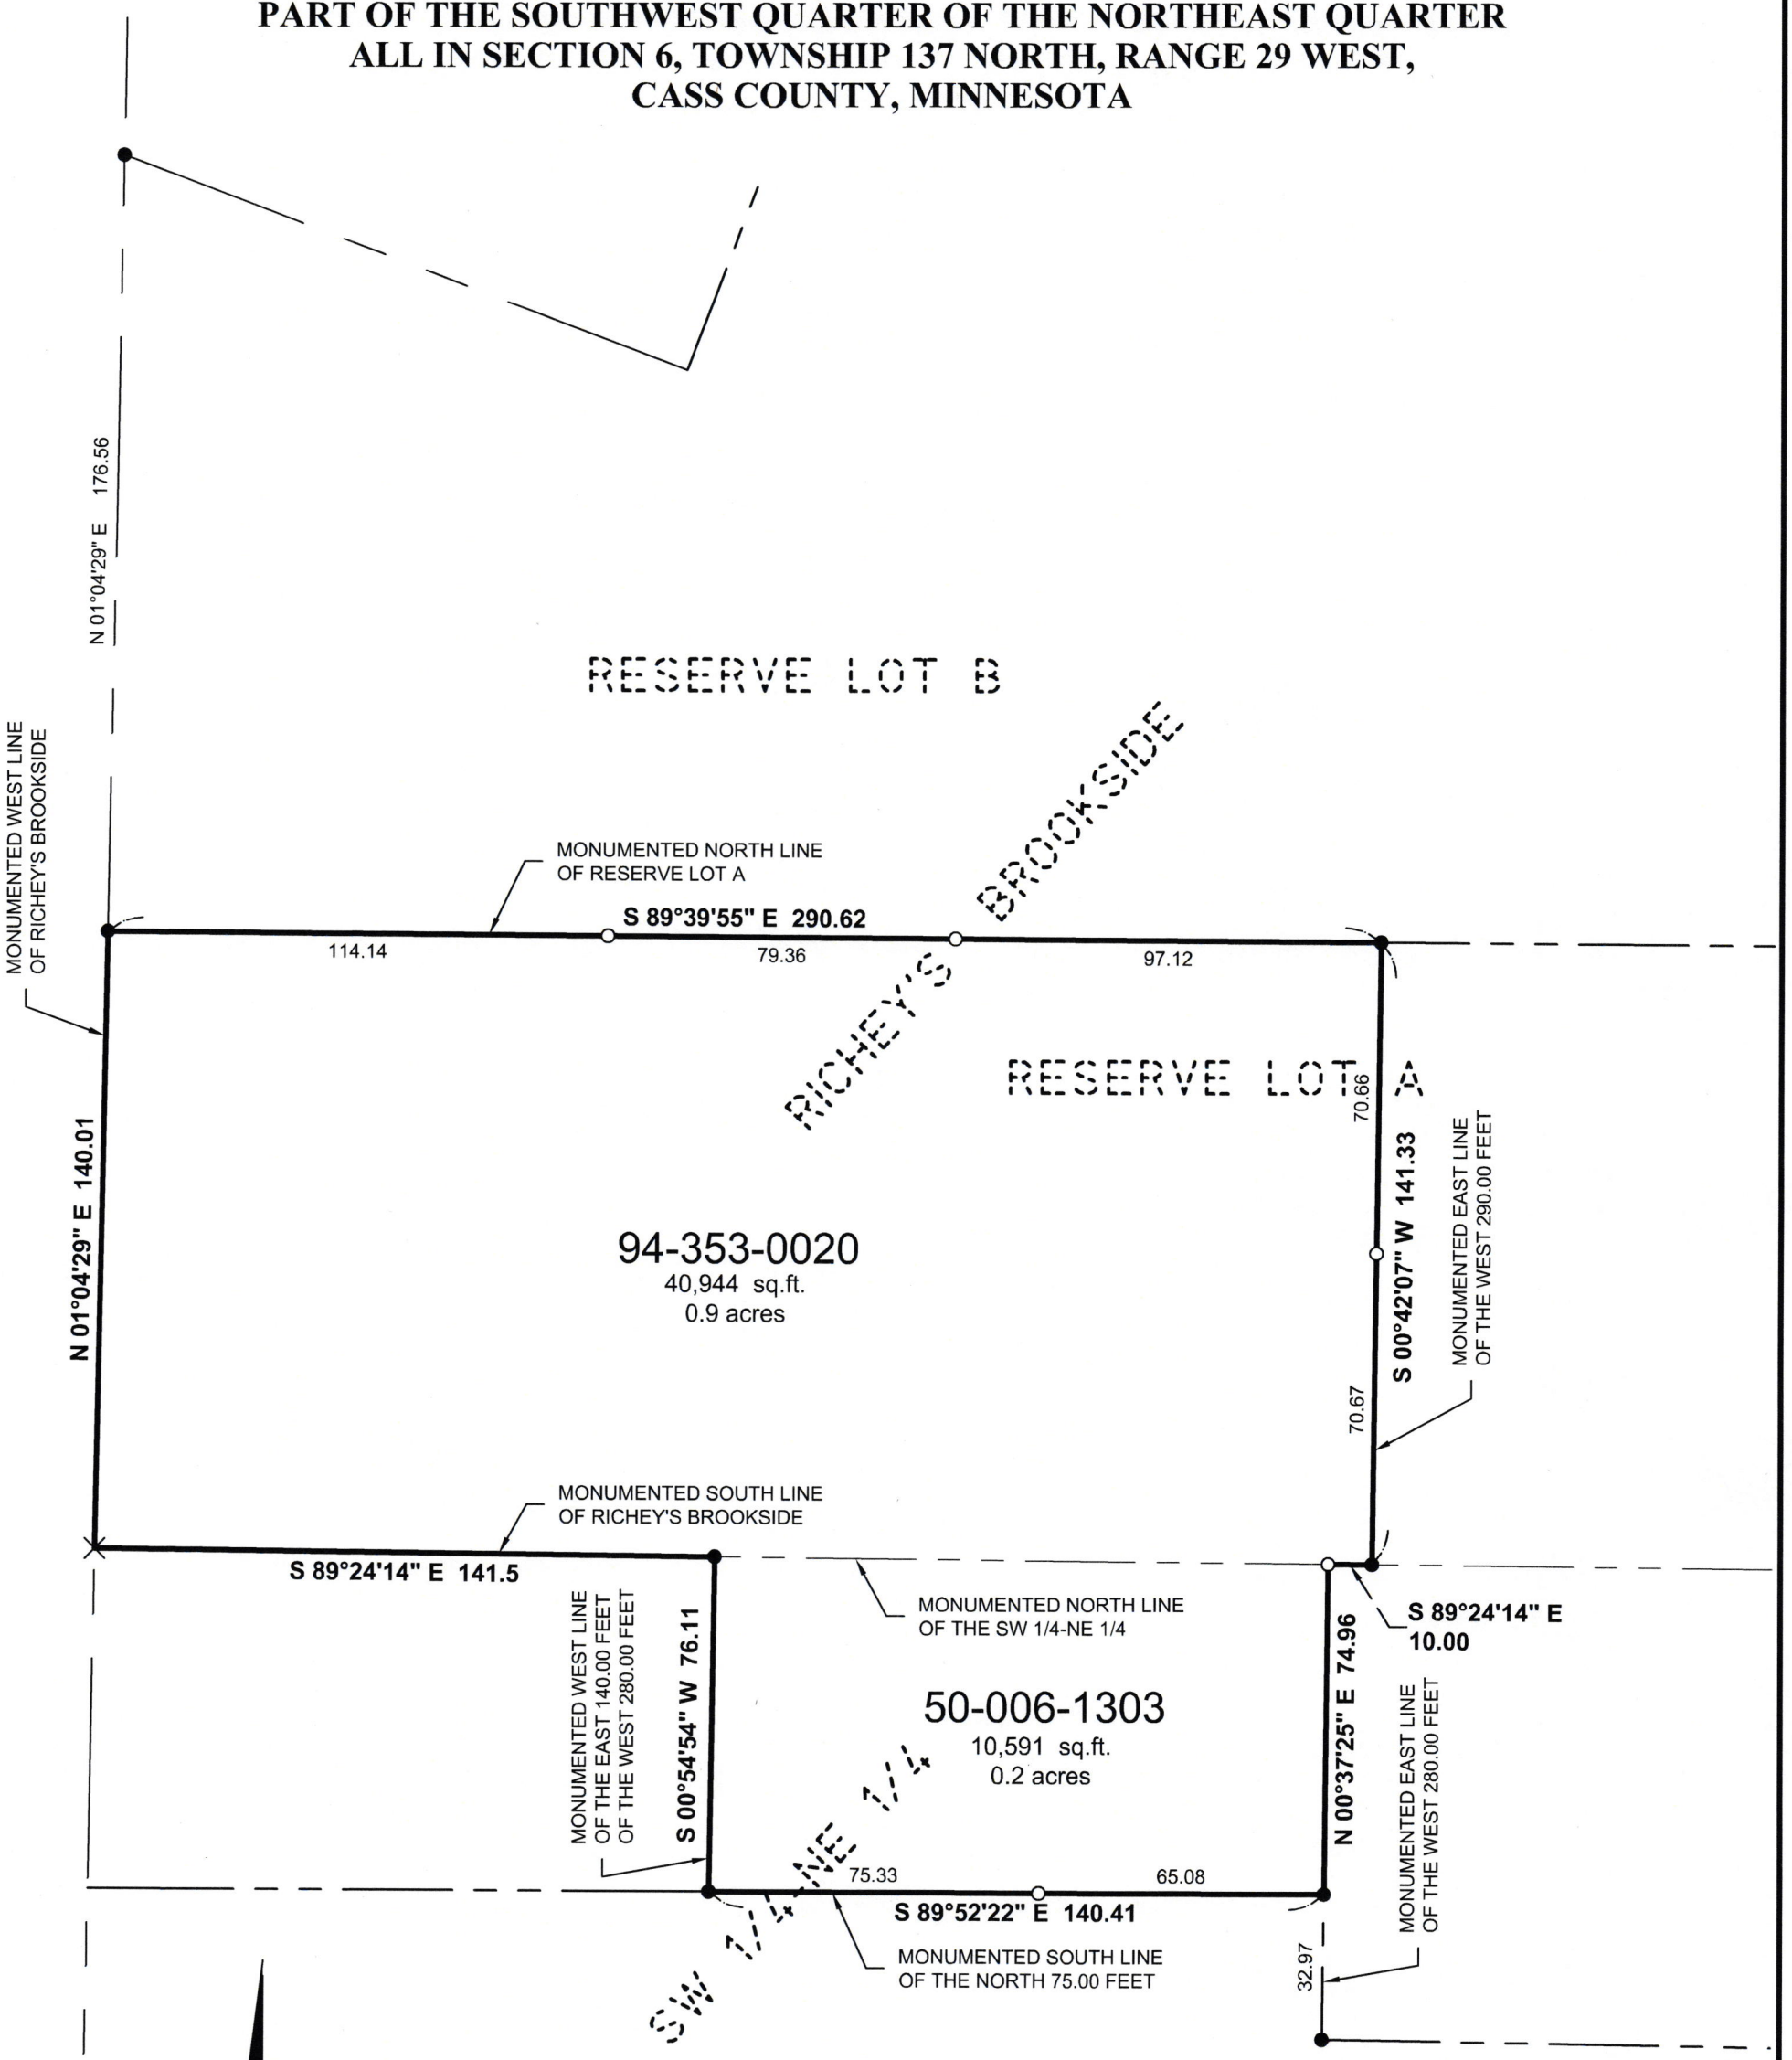

DENOTES CALCULATED POSITION

DENOTES MONUMENT FOUND

DENOTES IRON MONUMENT SET MARKED BY LICENSE No. 44881

Boundary survey only. No improvements, topography, or wet land information has been surveyed or shown on this certificate.

SHEET 1 OF 1	CERTIFICATE OF SURVEY	PROJECT MANAGER: CMH	PROJECT No.: 15402-1	DATE: 12-01-2016	
	Chuck Welte Welte Enterprizes P.O. Box 769 Pine River, MN 56474	CHECKED BY: CMH	FILE NAME: C15402-1.dwg	SCALE: HORZ. 1"=40'	
		DRAWN BY: RJF	FIELD BOOK: BOOK 433 PG. 25	VERT. NONE	

REVISIONS		
DATE	DESCRIPTION	BY

I HEREBY CERTIFY THAT THIS SURVEY, PLAN, SPECIFICATION, OR REPORT WAS PREPARED BY ME OR UNDER MY DIRECT SUPERVISION AND THAT I AM A DULY LICENSED PROFESSIONAL ENGINEER OR LAND SURVEYOR UNDER THE LAWS OF THE STATE OF MINNESOTA.

Cynthia M. Hidde

CYNTHIA M. HIDDE PLS#44881

DATE 12/1/16 LIC. NO. 44881

STONEMARK LAND SURVEYING, INC.

30176 Old Highway #371
Suite 2
P. O. Box 874
Pequot Lakes, MN 56472
218-568-4940
www.stonemarksurvey.com

Rec. 12/2/2016, 8304