CERTIFICATE OF SURVEY

**PART OF THE COOMON ELEMENT TO COMMON INTEREST COMMUNITY NUMBER 9 PARK ESTATES, A CONDOMINIUM,
SECTION 22, TOWNSHIP 142 NORTH, RANGE 31 WEST,
CASS COUNTY, MINNESOTA**

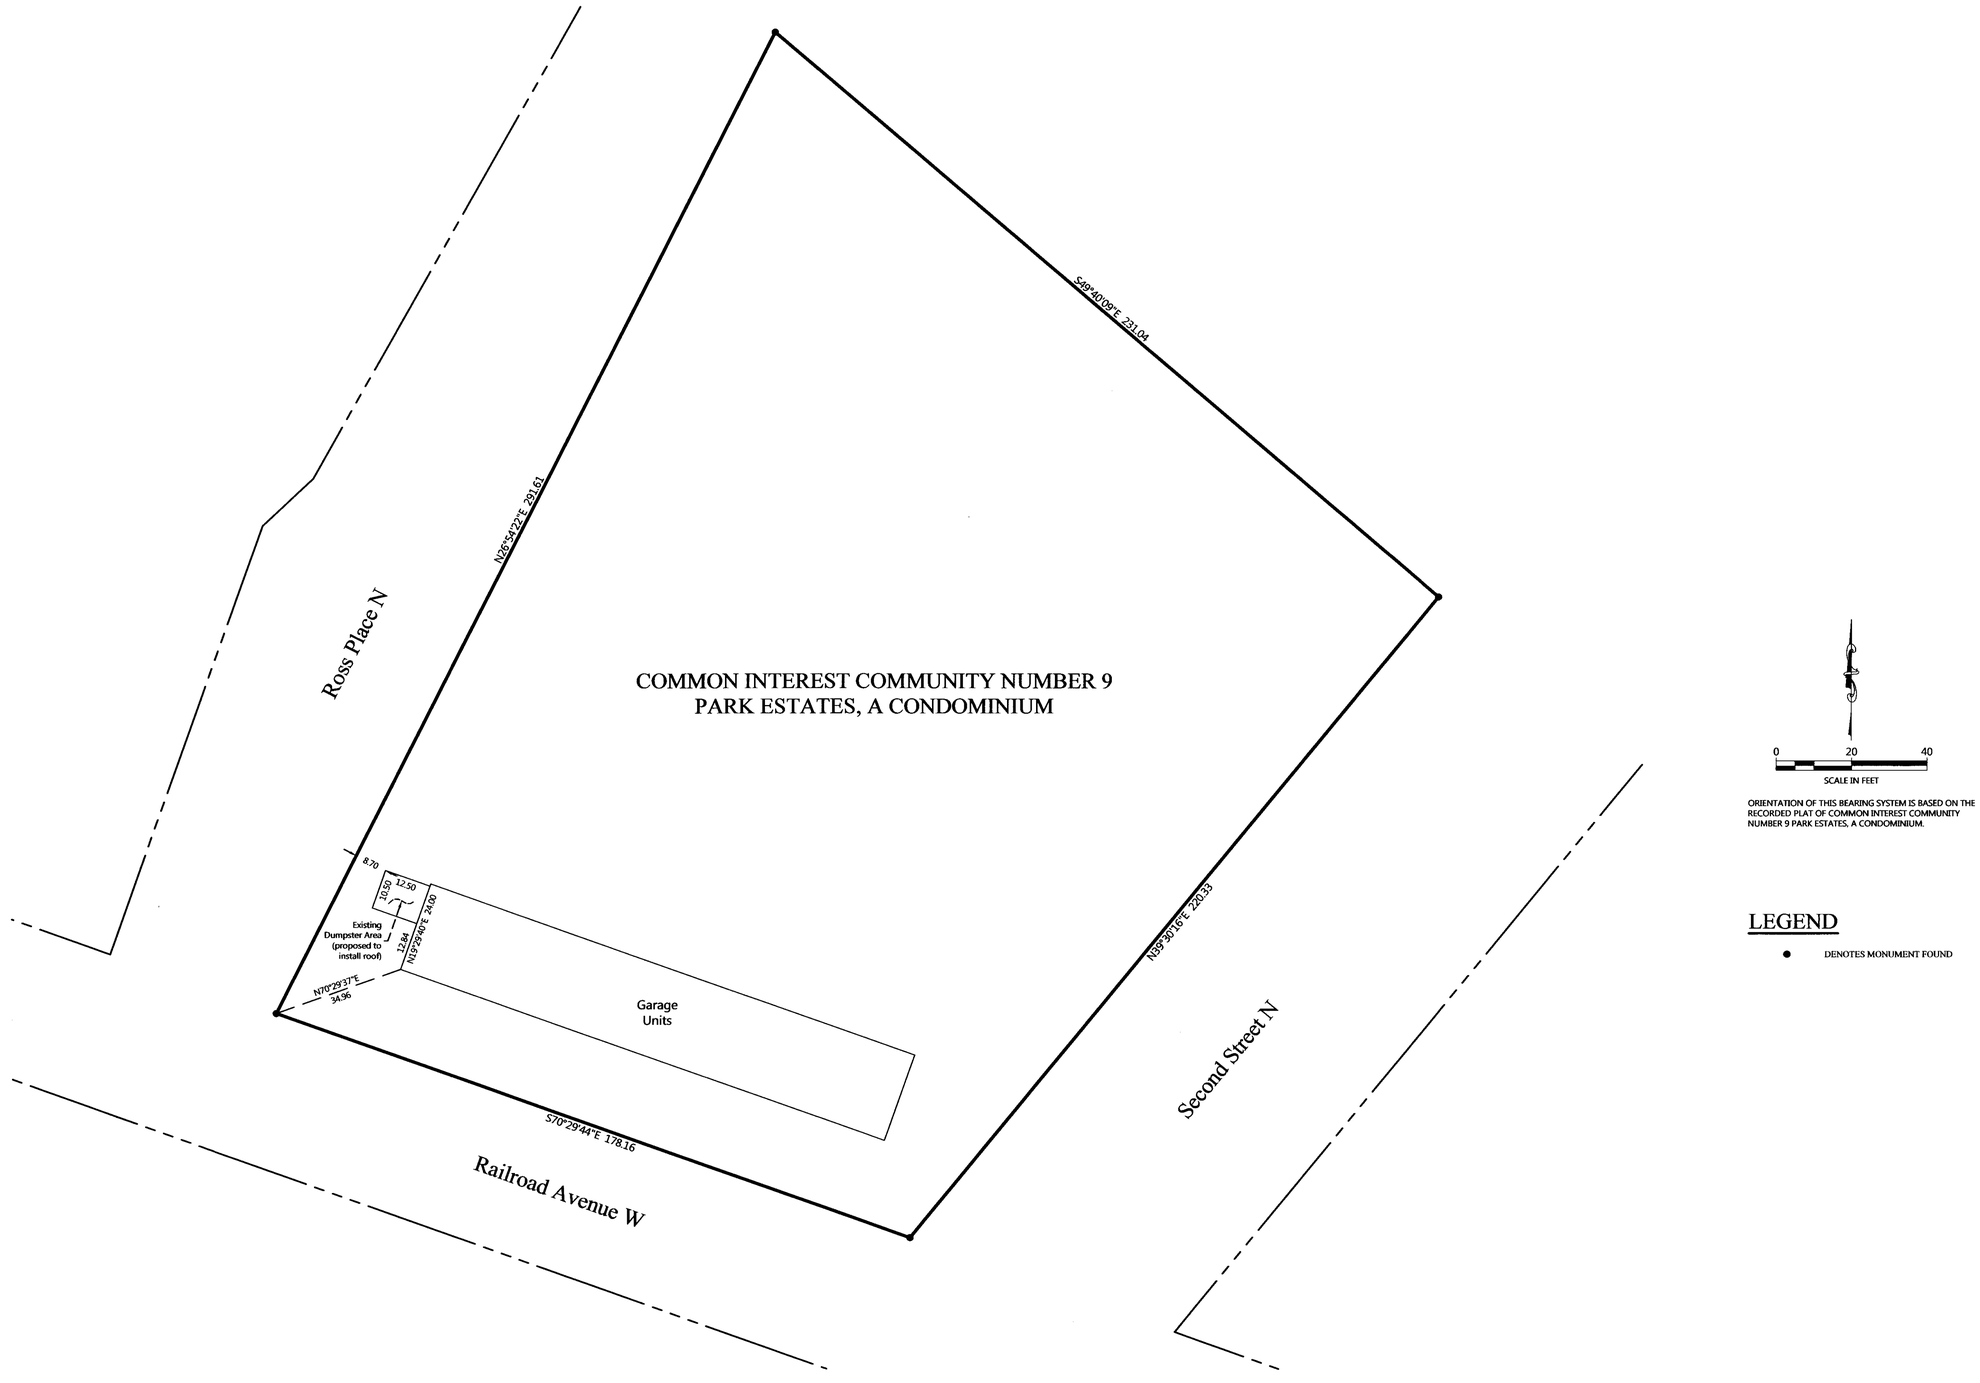

ORIENTATION OF THIS BEARING SYSTEM IS BASED ON THE RECORDED PLAT OF COMMON INTEREST COMMUNITY NUMBER 9 PARK ESTATES, A CONDOMINIUM.

LEGEND

● DENOTES MONUMENT FOUND

REVISIONS:

NO.	DATE	DESCRIPTION	BY

I HEREBY CERTIFY THAT THIS SURVEY, PLAN OR REPORT WAS PREPARED BY ME OR UNDER MY DIRECT SUPERVISION AND THAT I AM A DULY LICENSED LAND SURVEYOR UNDER THE LAWS OF THE STATE OF MINNESOTA.

11/16/17

TERRY L. FREEMAN — LIC. NO. 21367

NORTHERN ENGINEERING & CONSULTING, INC.
P.O. Box 292, Walker, MN, 56484
Phone: 218-547-1296, Fax: 218-547-2272
web: www.neiusa.com

CERTIFICATE OF SURVEY
Park Estates, c/o Marj Reinke
P.O. Box 204
Walker, MN 56484

JOB NO. 17-319
DATE: 11-16-2017

SHEET NO.
1 OF 1