# CERTIFICATE OF SURVEY

**GOVERNMENT LOT 1,**
**SECTION 4, TOWNSHIP 140 NORTH, RANGE 29 WEST,**
**CASS COUNTY, MINNESOTA**

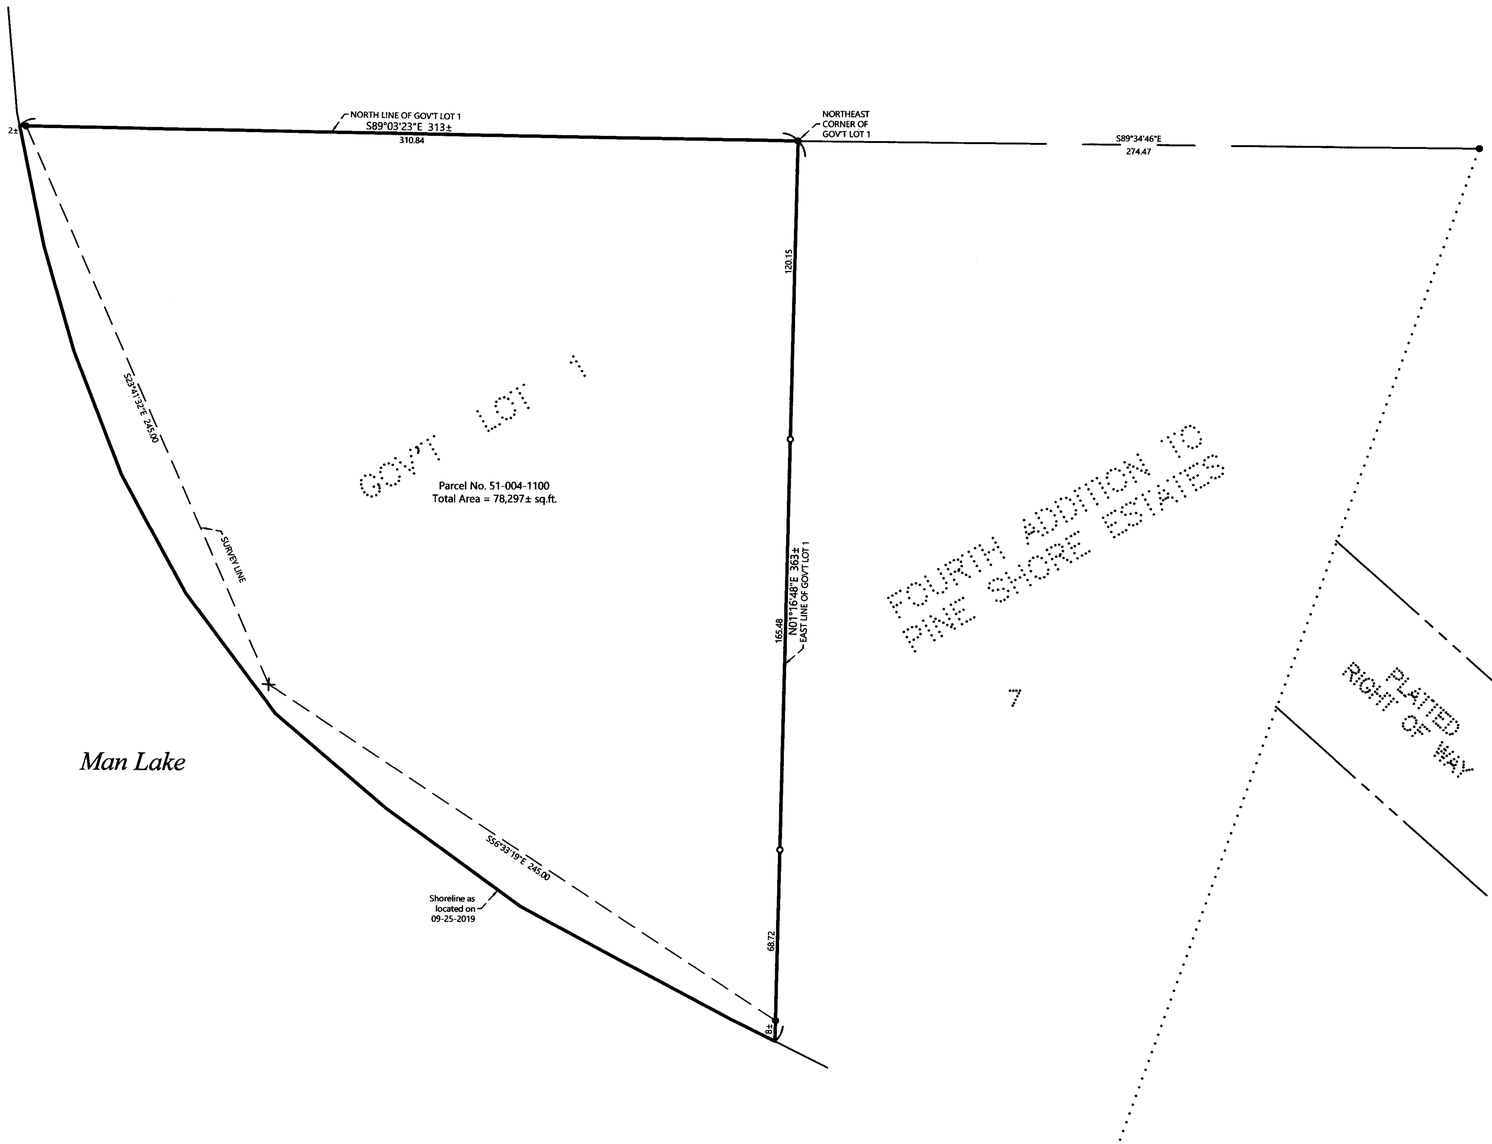


ORIENTATION OF THIS BEARING SYSTEM IS BASED ON THE MINNESOTA COUNTY COORDINATE SYSTEM, (CASS COUNTY NORTH ZONE).

## LEGEND

- ○ DENOTES IRON MONUMENT SET & MARKED BY LICENSE NO. 21367
- ● DENOTES MONUMENT FOUND
- × DENOTES CALCULATED POSITION

## NOTES:

1. Zoning for subject tract = Shoreland Residential.
2. Parcel ID for subject tract = 51-004-1100.
3. Wetlands and improvements, other than those shown on this certificate, may exist that were not located during this survey.
4. All lines marked with flagging are only an approximation of the true boundary lines and are not to be used as an exact boundary location. Flagged lines should not be used for the establishment of improvements. To mark true boundary lines additional monumentation would be required.
5. This survey reflects the located shoreline at the time of this survey, not the Ordinary High Water Elevation (OHW).
6. Northern Engineering and Consulting, Inc. was not given nor has conducted a current title search for the subject property. Therefore the information contained in a title search may or may not be accurately shown on this certificate.

| REVISIONS: | | | |
|---|---|---|---|
| NO. | DATE | DESCRIPTION | BY |

I HEREBY CERTIFY THAT THIS SURVEY, PLAN OR REPORT WAS PREPARED BY ME OR UNDER MY DIRECT SUPERVISION AND THAT I AM A DULY LICENSED LAND SURVEYOR UNDER THE LAWS OF THE STATE OF MINNESOTA.

10/24/19

TERRY L. FREEMAN — LIC. NO. 21367


NORTHERN ENGINEERING & CONSULTING, INC.
P.O. Box 252, Walker, MN. 56484
Phone: 218-547-1296, Fax: 218-547-2272
web: www.neciusa.com


CERTIFICATE OF SURVEY
Frank Kilibarda
P.O. Box 35
Courtland, MN 56021

JOB NO. 19-242
DATE: 10-24-2019

SHEET NO.
1 OF 1

10/25/2019, 9074