CERTIFICATE OF SURVEY

PART OF THE EAST HALF, SECTION 4, TOWNSHIP 134 NORTH, RANGE 30 WEST, CASS COUNTY, MINNESOTA

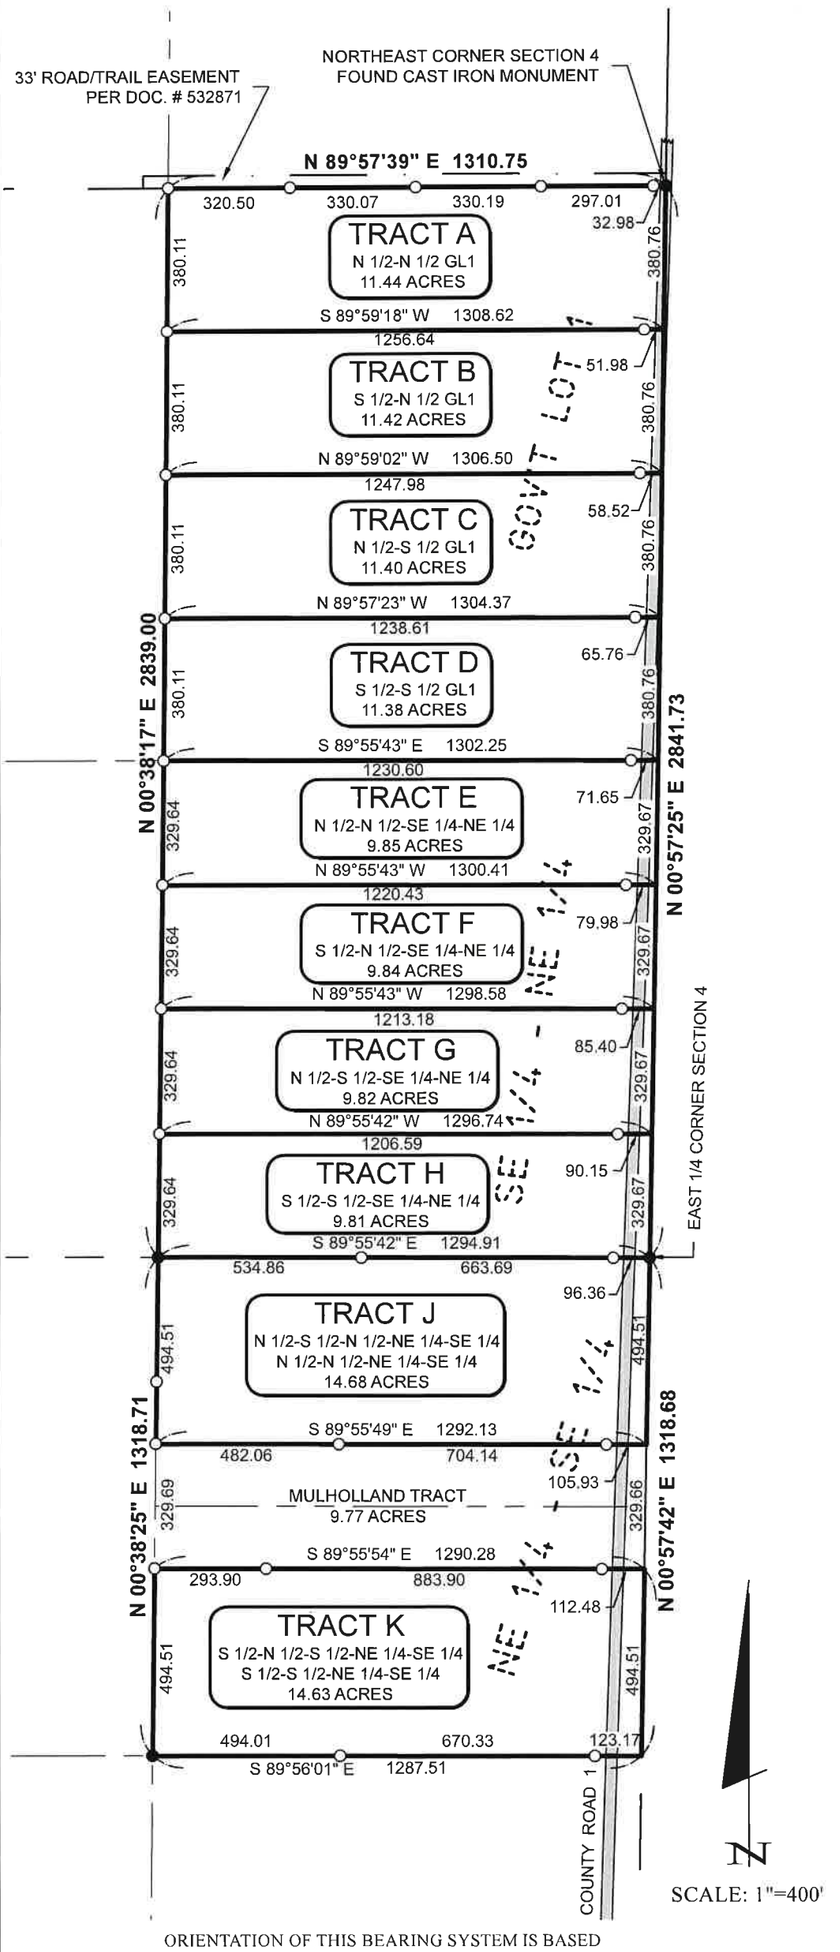

ORIENTATION OF THIS BEARING SYSTEM IS BASED ON THE CASS COUNTY COORDINATE SYSTEM.

PROPOSED BOUNDARY DESCRIPTIONS:

Tract A
The north half of the north half of Government Lot 1, Section 4, Township 134 North, Range 30 West, Cass County, Minnesota.

Subject to easement, restrictions and reservation of record.

Tract B
The south half of the north half of Government Lot 1, Section 4, Township 134 North, Range 30 West, Cass County, Minnesota.

Subject to easement, restrictions and reservation of record.

Tract C
The north half of the south half of Government Lot 1, Section 4, Township 134 North, Range 30 West, Cass County, Minnesota.

Subject to easement, restrictions and reservation of record.

Tract D
The south half of the south half of Government Lot 1, Section 4, Township 134 North, Range 30 West, Cass County, Minnesota.

Subject to easement, restrictions and reservation of record.

Tract E
The north half of the north half of the Southeast Quarter of the Northeast Quarter, Section 4, Township 134 North, Range 30 West, Cass County, Minnesota.

Subject to easement, restrictions and reservation of record.

Tract F
The south half of the north half of the Southeast Quarter of the Northeast Quarter, Section 4, Township 134 North, Range 30 West, Cass County, Minnesota.

Subject to easement, restrictions and reservation of record.

Tract G
The north half of the south half of the Southeast Quarter of the Northeast Quarter, Section 4, Township 134 North, Range 30 West, Cass County, Minnesota.

Subject to easement, restrictions and reservation of record.

Tract H
The south half of the south half of the Southeast Quarter of the Northeast Quarter, Section 4, Township 134 North, Range 30 West, Cass County, Minnesota.

Subject to easement, restrictions and reservation of record.

Tract J
The north half of the south half of the north half of the Northeast Quarter of the Southeast Quarter, Section 4, Township 134 North, Range 30 West, Cass County, Minnesota,
AND the north half of the north half of the Northeast Quarter of the Southeast Quarter, Section 4, Township 134 North, Range 30 West, Cass County, Minnesota.

Subject to easement, restrictions and reservation of record.

Tract K
The south half of the north half of the south half of the Northeast Quarter of the Southeast Quarter, Section 4, Township 134 North, Range 30 West, Cass County, Minnesota,
AND the south half of the south half of the Northeast Quarter of the Southeast Quarter, Section 4, Township 134 North, Range 30 West, Cass County, Minnesota.

Subject to easement, restrictions and reservation of record.

CERTIFICATE OF SURVEY	PROJECT MANAGER: PAT	PROJECT No: 21043	DATE: 3-30-2021	REVISIONS			I HEREBY CERTIFY THAT THIS SURVEY, PLAN, SPECIFICATION, OR REPORT WAS PREPARED BY ME OR UNDER MY DIRECT SUPERVISION AND THAT I AM A DULY LICENSED PROFESSIONAL ENGINEER OR LAND SURVEYOR UNDER THE LAWS OF THE STATE OF MINNESOTA
Darwin Cole 10213 County Road 1 SW Pequot Lakes, MN 56472	CHECKED BY: PAT	FILE NAME: Cole-Split.dwg	SCALE: HORZ 1"=400'	DATE	DESCRIPTION	BY	PATRICK A. TROTTIER PLS--41002 DATE 3.30.2021 LIC NO. 41002
	DRAWN BY: PAT/RJF	FIELD BOOK: BOOK PG	VERT NONE				

STONEMARK LAND SURVEYING, INC.
30206 Rasmussen Road
Suite 1
P. O. Box 874
Pequot Lakes, MN 56472
218-568-4940
www.stonemarksurvey.com