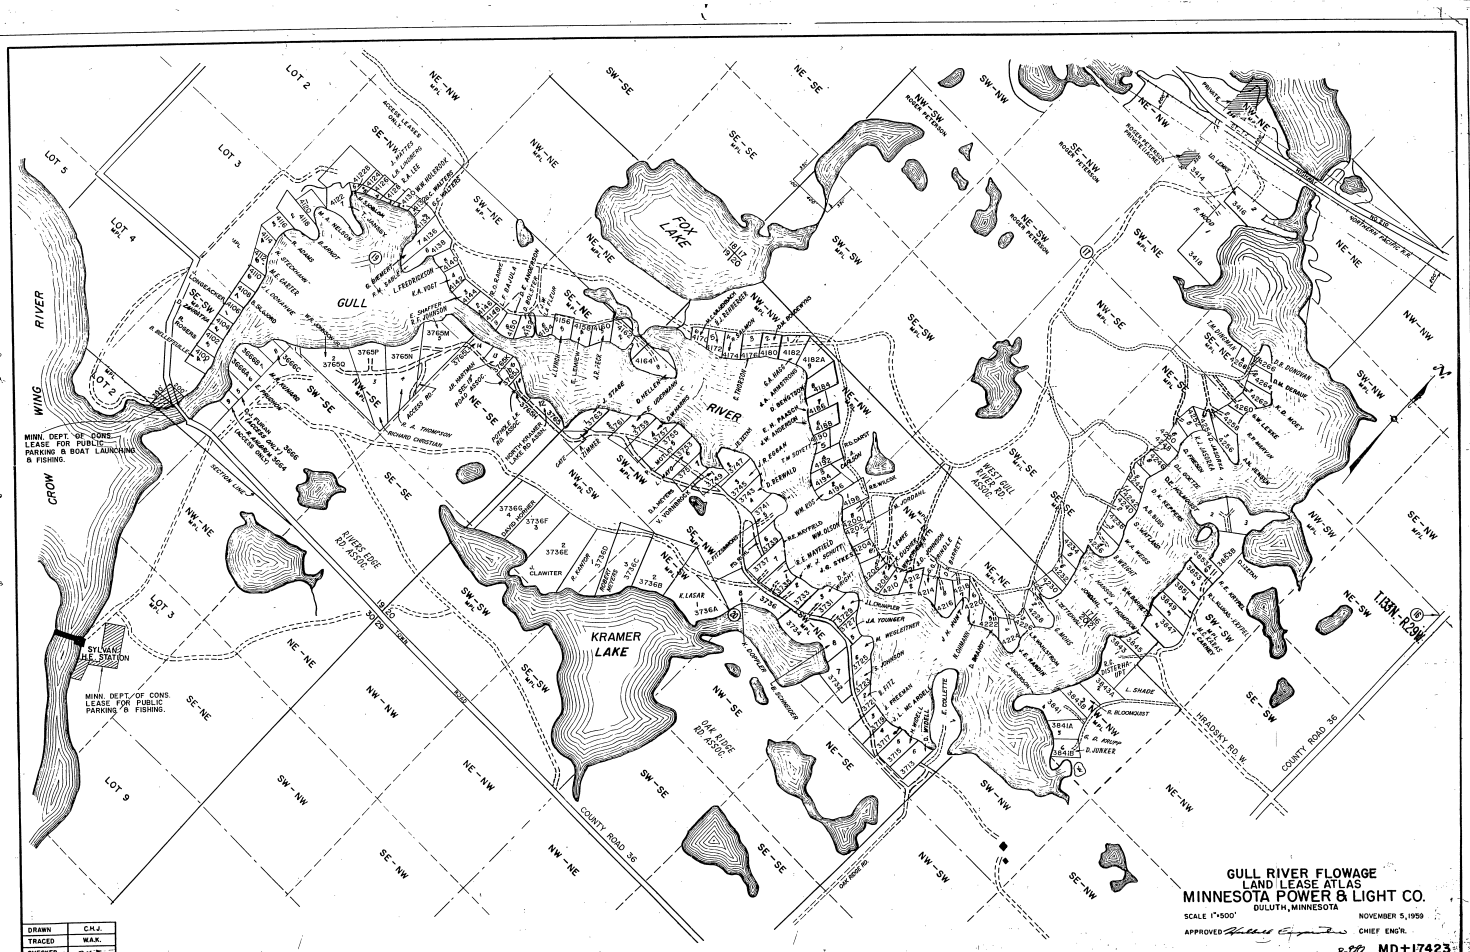
GULL RIVER FLOWAGE
LAND LEASE ATLAS
MINNESOTA POWER & LIGHT CO.
DULUTH, MINNESOTA
SCALE 1"=500'
NOVEMBER 5, 1959
APPROVED
CHIEF ENG'R.
R-88 MD+17423
DRAWN C.H.J.
TRACED W.A.K.
CHECKED C.H.J.
CORRECT C.H.J.
REVISED
GULL RIVER
CROW WING RIVER
FOX LAKE
KRAMER LAKE
MINN. DEPT. OF CONS. LEASE FOR PUBLIC PARKING & BOAT LAUNCHING & FISHING.
MINN. DEPT. OF CONS. LEASE FOR PUBLIC PARKING & FISHING.
SYLVAN H.E. STATION
RIVERS EDGE RD. ASSOC.
OAK RIDGE RD. ASSOC.
WEST GULL RIVER RD. ASSOC.
COUNTY ROAD 36
HRADSKY RD. W.
T.133N.-R.29W.
LOT 2
LOT 3
LOT 4
LOT 5
LOT 9
NE-NE
NW-NE
SE-NE
SW-NE
NE-NW
NW-NW
SE-NW
SW-NW
NE-SE
NW-SE
SE-SE
SW-SE
NE-SW
NW-SW
SE-SW
SW-SW