CERTIFICATE OF SURVEY

PART OF GOVERNMENT LOT 6, SECTION 31,
TOWNSHIP 141 NORTH, RANGE 28 WEST, CASS COUNTY, MINNESOTA

FOR: ROBERT W. LANGERAK
RR 1, BOX 168
LONGVILLE, MN. 56655

N

1"=50'

50 0 50 100
SCALE IN FEET

- ● DENOTES FOUND IRON MONUMENT
- ○ DENOTES IRON MONUMENT SET MARKED BY REGISTRATION NO. 21367
- ◉ DENOTES USFS BRASS CAPPED MONUMENT FOUND

ORIENTATION OF THIS BEARING SYSTEM IS BASED ON THE NORTH LINE OF GOV'T LOT 6 AND ASSUMED TO BEAR S 88°49'04" E.

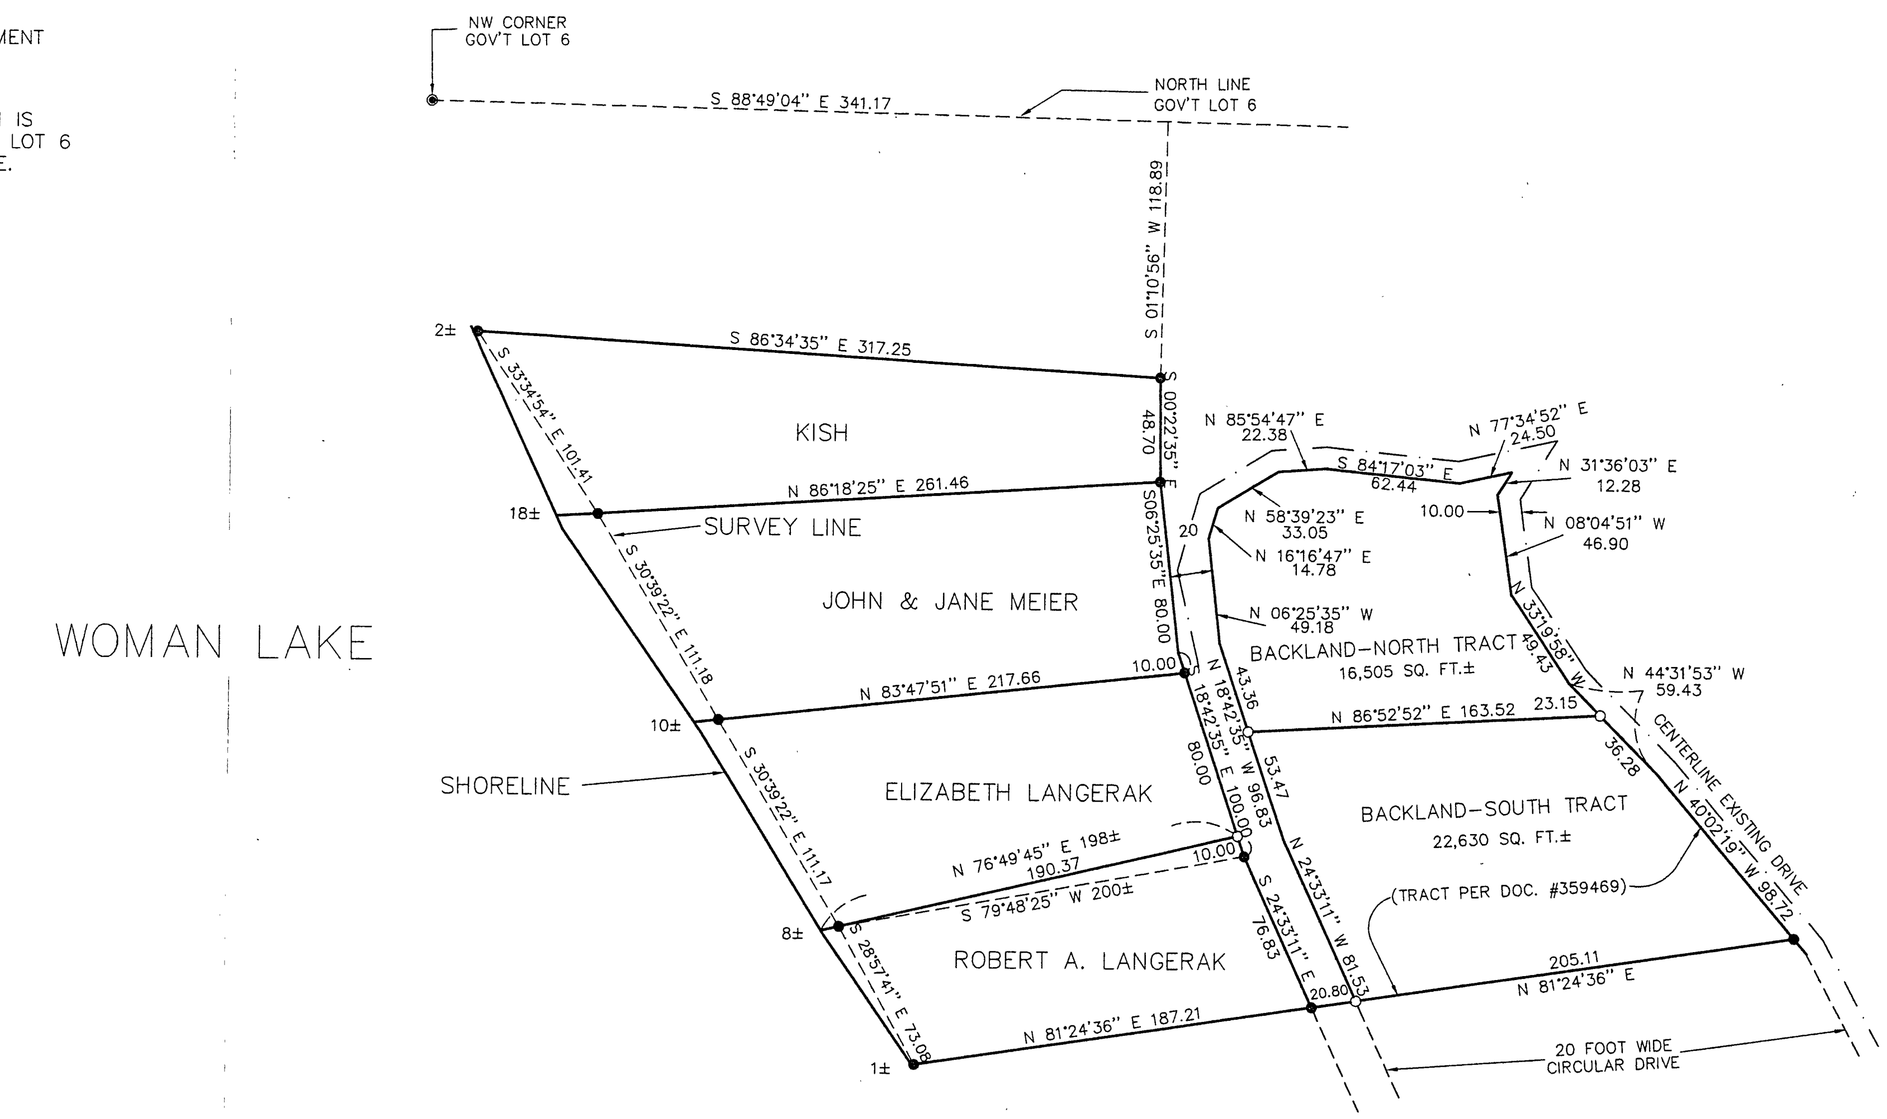

GLG 31/141/23

RECEIVED
SEP 30 1998
16
COUNTY SURVEYOR

I HEREBY CERTIFY THAT THIS PLAN, SPECIFICATION OR REPORT WAS PREPARED BY ME OR UNDER MY DIRECT SUPERVISION AND THAT I AM A DULY REGISTERED PROFESSIONAL ENGINEER, UNDER THE LAWS OF THE STATE OF MINNESOTA.

DATE 9/23/98 LIC. NO. 21367

LANDECKER & ASSOCIATES INC.
WALKER, MN 56484
PHONE 218-547-1296
PLANNING ENGINEERING SURVEYING

PROJ. MGR. TLF	DATE 9/23/98	REVISIONS	COMPUTER 05389
CHECKED BY TLF	SCALE HORZ. 1"=50'		BOOK XXXX PG. XX
DRAWN BY BRG	VERT. NONE		FILE NO. W05389
			SHEET 1 OF 1