CERTIFICATE OF SURVEY

LOTS 35&36, BLOCK 4, PART OF VACATED NICOLLET AVENUE AND LOTS 1-4, BLOCK 5, END O'THE TRAIL PLAT, AND THE SOUTHEAST QUARTER OF NORTHWEST QUARTER, SECTION 11, TOWNSHIP 140 NORTH, RANGE 29 WEST, CASS COUNTY, MINNESOTA

FOR: GORDON REHER
P.O. BOX 11708
ST.PAUL, MN. 55111

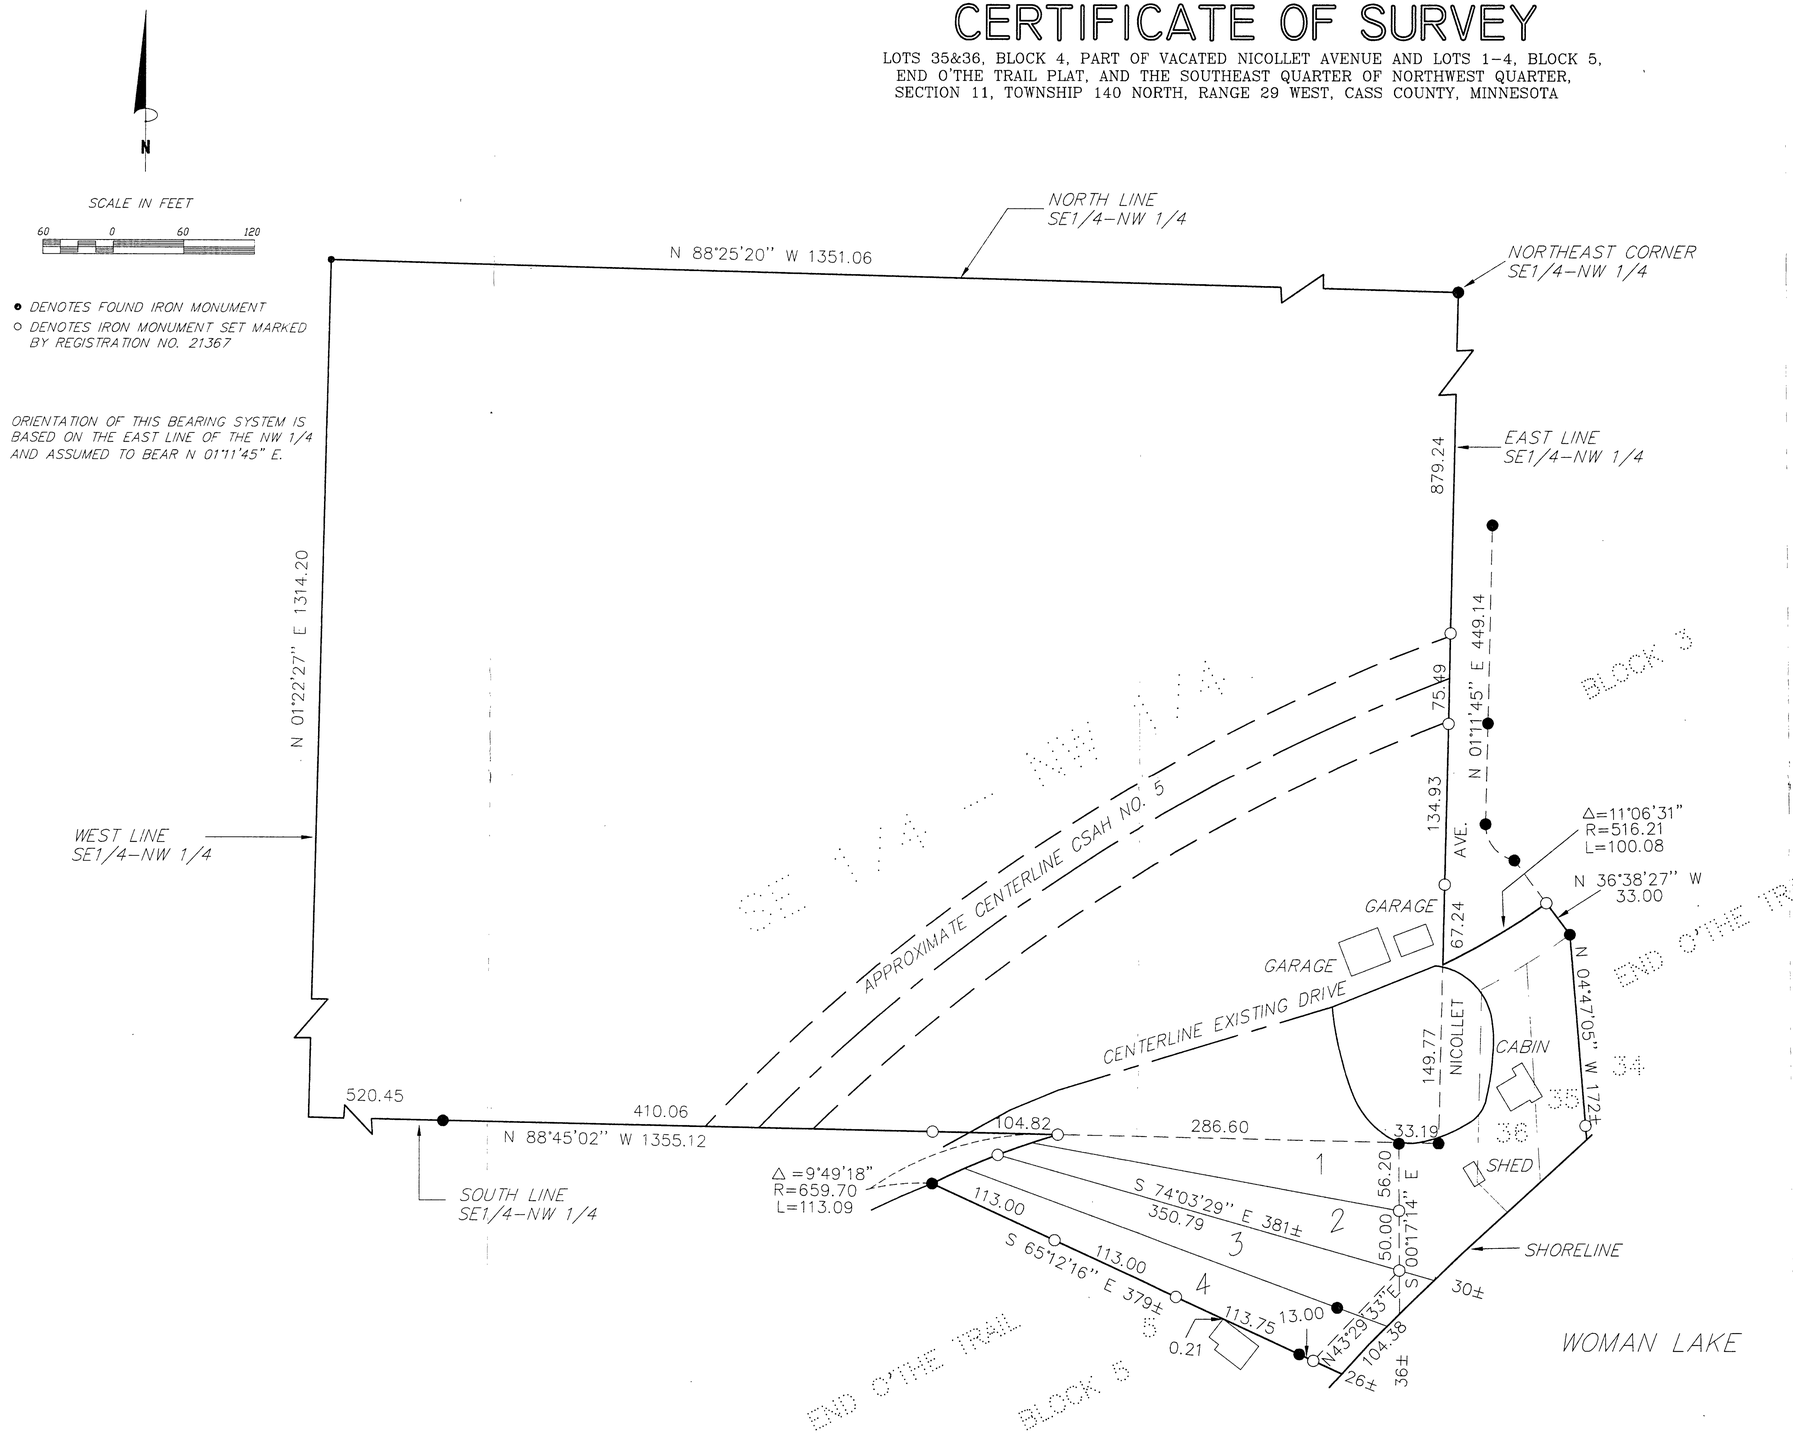

SE/NW 11/140/29
RECEIVED
NOV 4 1998
#36
COUNTY SURVEYOR

I HEREBY CERTIFY THAT THIS SURVEY, PLAN, SPECIFICATION OR REPORT WAS PREPARED BY ME OR UNDER MY DIRECT SUPERVISION AND THAT I AM A DULY LICENSED ENGINEER OR LAND SURVEYOR UNDER THE LAWS OF THE STATE OF MINNESOTA.

DATE 10/20/98 LIC. NO. 21367

LANDECKER & ASSOCIATES INC.
WALKER, MN. 56484
PHONE 218-547-1296
PLANNING ENGINEERING SURVEYING

PROJ. MGR. TLF	DATE 10/20/98	REVISIONS	COMPUTER 97267
CHECKED BY TLF	SCALE HORZ. 1"=100'		BOOK 138 PG. 2
DRAWN BY drg	VERT. NONE		FILE NO. W97267
			SHEET 1 OF 1