CERTIFICATE OF SURVEY

PART OF GOVERNMENT LOT 6, SECTION 34
TOWNSHIP 140 NORTH, RANGE 29 WEST,
CASS COUNTY, MINNESOTA

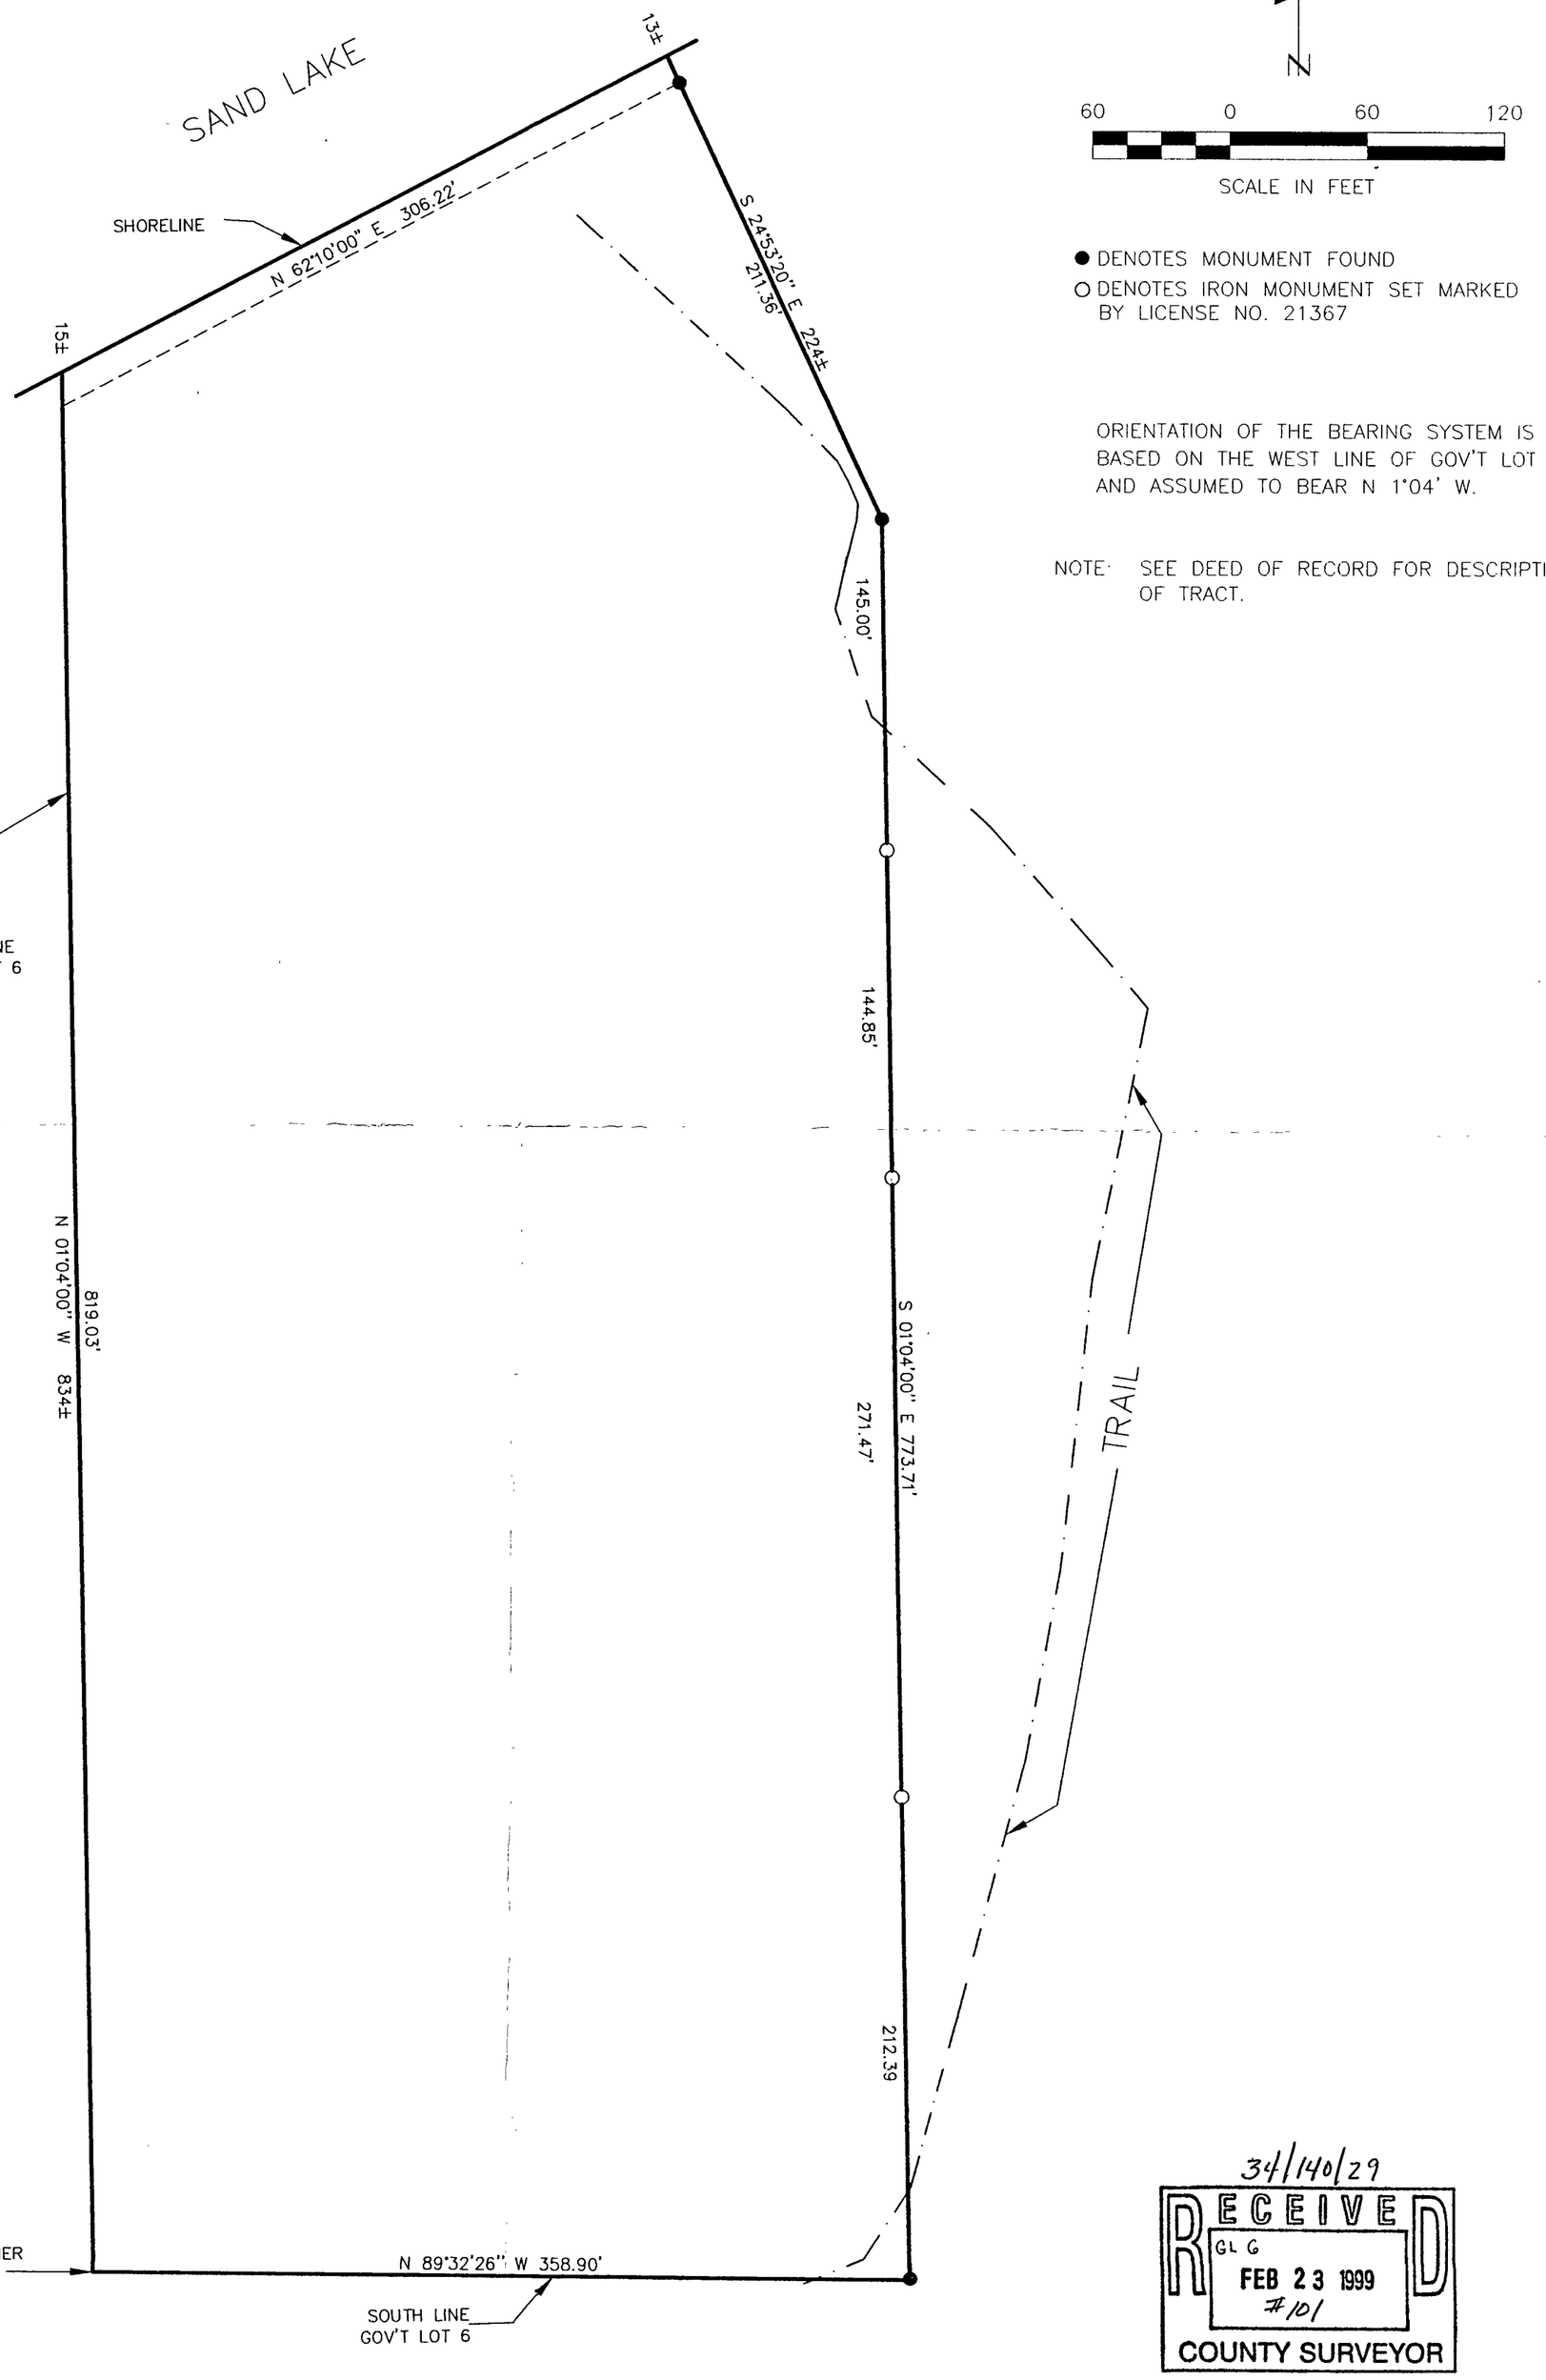

60 0 60 120

SCALE IN FEET

● DENOTES MONUMENT FOUND

○ DENOTES IRON MONUMENT SET MARKED BY LICENSE NO. 21367

ORIENTATION OF THE BEARING SYSTEM IS BASED ON THE WEST LINE OF GOV'T LOT 6 AND ASSUMED TO BEAR N 1°04' W.

NOTE: SEE DEED OF RECORD FOR DESCRIPTION OF TRACT.

34/140/29

RECEIVED
GL G
FEB 23 1999
#101
COUNTY SURVEYOR

1	CERTIFICATE OF SURVEY	PROJ MGR. TLF	COMPUTER: 98370	DATE: 2-17-99	REVISIONS DATE / DESCRIPTION / BY	I HEREBY CERTIFY THAT THIS SURVEY, PLAN, SPECIFICATION OR REPORT WAS PREPARED BY ME OR UNDER MY DIRECT SUPERVISION AND THAT I AM A DULY LICENSED ENGINFER OR LAND SURVEYOR UNDER THE LAWS OF THE STATE OF MINNESOTA.	LANDECKER & ASSOCIATES INC. WALKER, MN 56484 PHONE 218-547-1296 PLANNING ENGINEERING SURVEYING
	NOEL MILLS 100 AUDUBON BLVD. NEW ORLEANS, LA. 70118	CHECKED BY TLF	FIELD BOOK BOOK 147 PG 21	SCALE. HORZ 60			
1		DRAWN BY: DRG	FILE NO: W98370	VERT NONE		DATE 2/17/99 LIC. NO 21367	