26-142-31

CERTIFICATE OF SURVEY

LOT 14, SMOKEY'S ADDITION AND PARTS OF THE
SOUTHWEST QUARTER OF THE SOUTHWEST QUARTER,
AND THE NORTHWEST QUARTER OF THE SOUTHWEST QUARTER,
SECTION 26, TOWNSHIP 142 NORTH, RANGE 31 WEST,
CASS COUNTY, MINNESOTA

For: Jim Loe
RR HCR 73 Box 54
Walker, MN. 56484

N

1"=50'

50 0 50 100
SCALE IN FEET

- DENOTES FOUND IRON MONUMENT
- DENOTES IRON MONUMENT SET MARKED BY REGISTRATION NO. 21367

ORIENTATION OF THIS BEARING SYSTEM IS ASSUMED

NOTE:

FOR DESCRIPTIONS OF EAST AND WEST TRACT, AND HOUSE TRACT SEE SEPERATE SHEETS IN FILE.

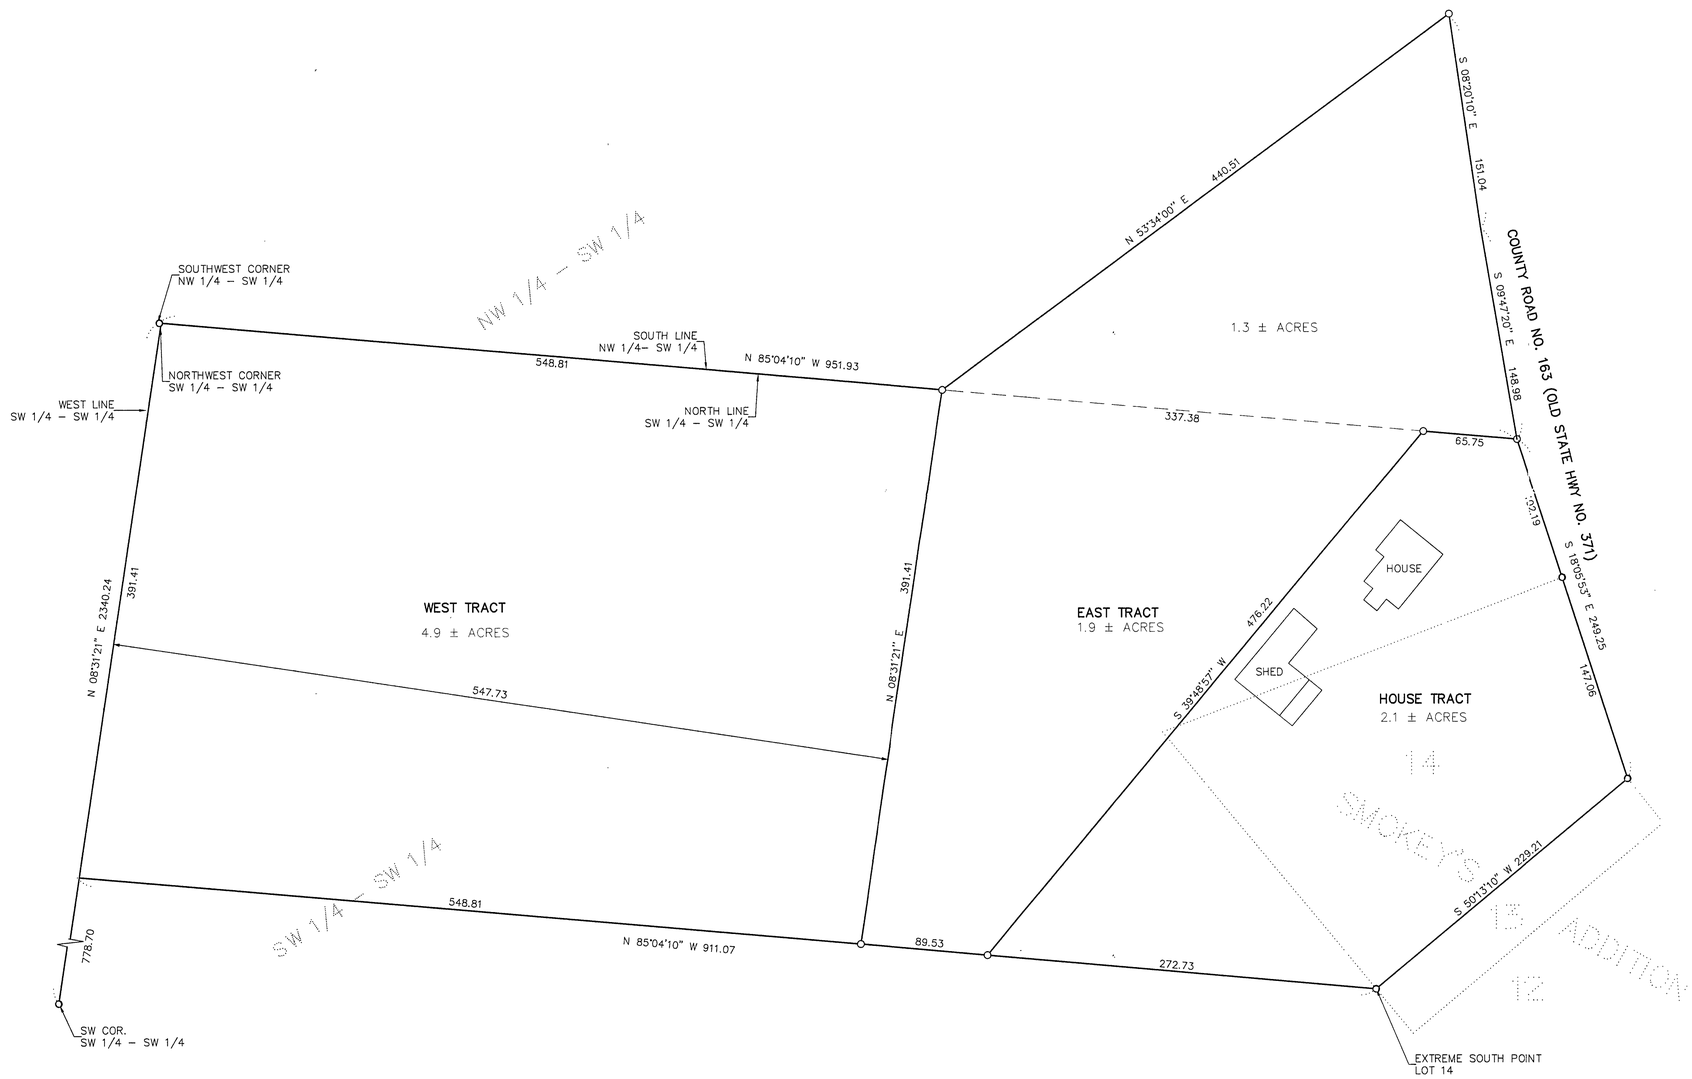

I HEREBY CERTIFY THAT THIS SURVEY, PLAN, SPECIFICATION OR REPORT WAS PREPARED BY ME OR UNDER MY DIRECT SUPERVISION AND THAT I AM A DULY LICENSED ENGINEER OR LAND SURVEYOR UNDER THE LAWS OF THE STATE OF MINNESOTA.

Signature

DATE 4/30/96 LIC. NO. 21367

LANDECKER & ASSOCIATES INC.
WALKER, MN. 56484
PHONE 218-547-1296
PLANNING ENGINEERING SURVEYING

PROG. MGR. TLF	DATE 4/30/96	REVISIONS 6/24/96	EAST TRACT	COMPUTER 95285
CHECKED BY	SCALE			BOOK 121 PG. 77
DRAWN BY MRS	HORZ. 1"=50'			FILE NO. 95285
	VERT. NONE			SHEET 1 OF 1