CERTIFICATE OF SURVEY

PART OF GOV'T LOT 1, SECTION 1, TOWNSHIP 143 NORTH, RANGE 30 WEST, CASS COUNTY, MINNESOTA

RECEIVED
#491
NOV 5 1999
S. 1 | 143 | 30
COUNTY SURVEYOR

150 0 150 300
SCALE IN FEET

- ◉ DENOTES BRASS CAP MONUMENT FOUND
- ● DENOTES MONUMENT FOUND
- ○ DENOTES IRON MONUMENT SET MARKED BY LICENSE NO. 21367
- ⊗ DENOTES REBAR SET

ORIENTATION OF THIS BEARING SYSTEM IS BASED ON THE EAST LINE OF GOV'T LOT 1 TO HAVE AN ASSUMED BEARING OF S 03° 24' 15" W.

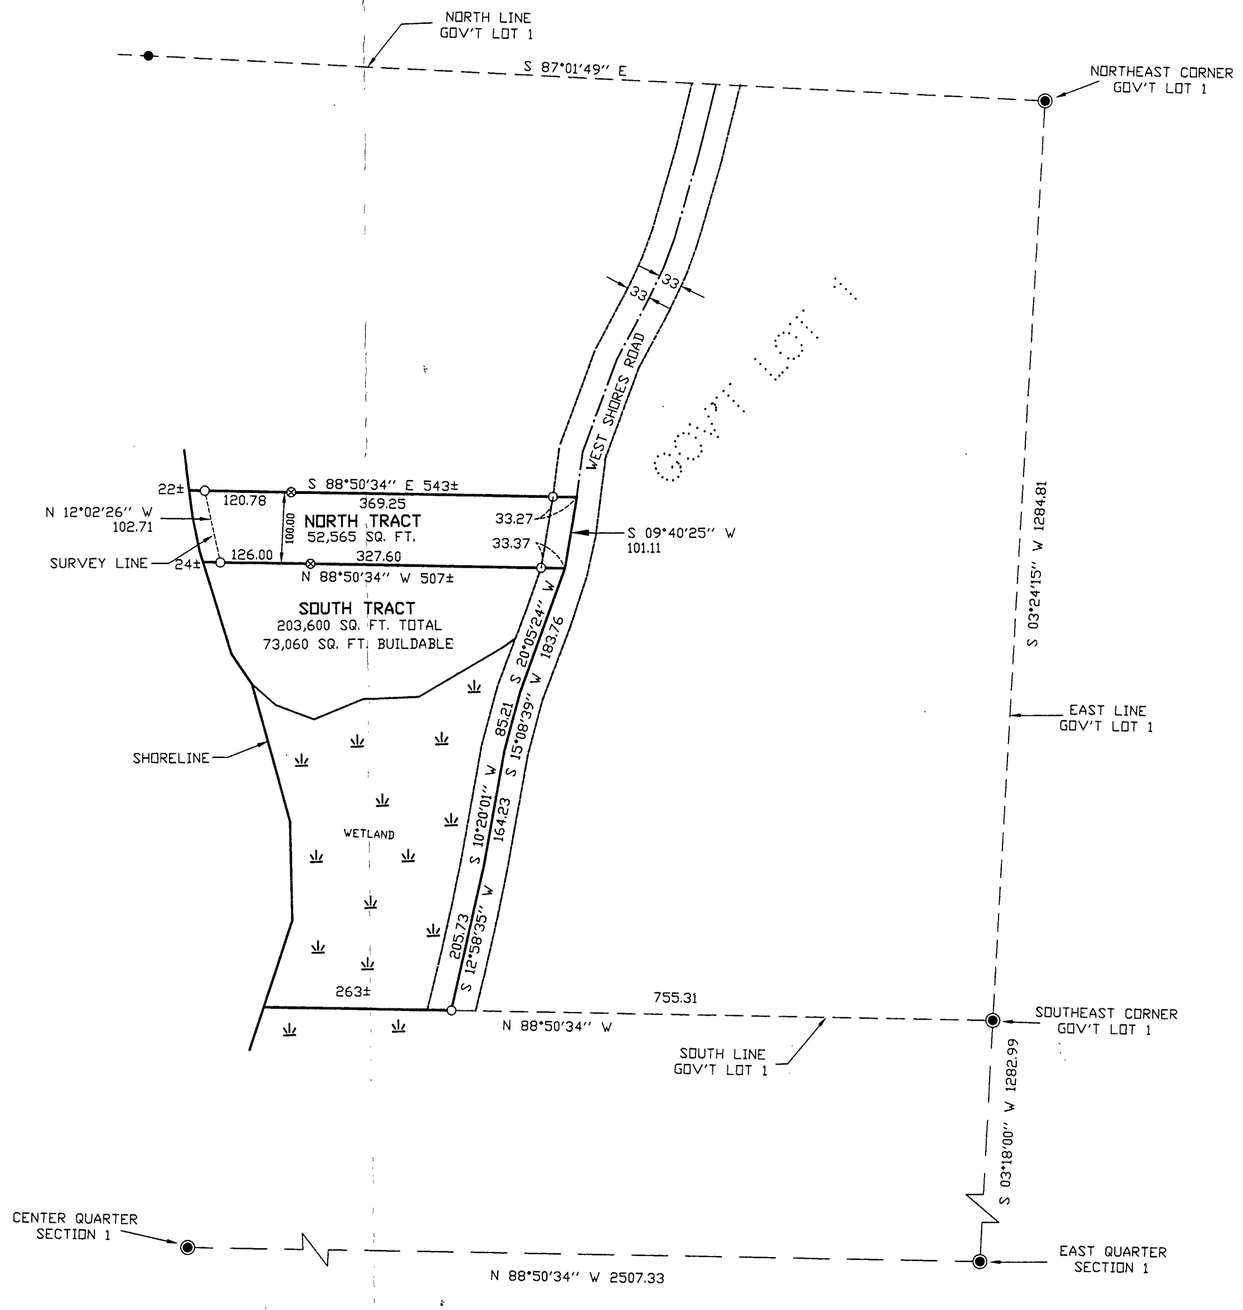

Landecker & Associates, Inc.
Engineering - Surveying - Planning
Wilder, MN 56484
Phone: 218-547-1296 Fax: 218-547-2272

I HEREBY CERTIFY THAT THIS SURVEY, PLAN, SPECIFICATION OR REPORT WAS PREPARED BY ME OR UNDER MY DIRECT SUPERVISION AND THAT I AM A DULY LICENSED ENGINEER OR LAND SURVEYOR UNDER THE LAWS OF THE STATE OF MINNESOTA.

Timothy L. Flaten

DATE 11/3/99 LIC. NO. 21367

REVISIONS		
DATE	DESCRIPTION	BY

CERTIFICATE OF SURVEY

PAUL WAGNER
913 SHABBONA
MORRIS,IL 60450

PROJ. MGR. TLF	COMPUTER: 992116	DATE: 11/3/99	
CHECKED BY: TLF	FIELD BOOK: BOOK 152 PG. 52	SCALE: HORZ. 1"=150'	
DRAWN BY: DRG	FILE NO: W992116	VERT. NONE	

SHEET 1 OF 1