CERTIFICATE OF SURVEY

PART OF SE 1/4 NE 1/4, SEC. 30, T. 140 N., R. 30 W.

CASS COUNTY, MINN.

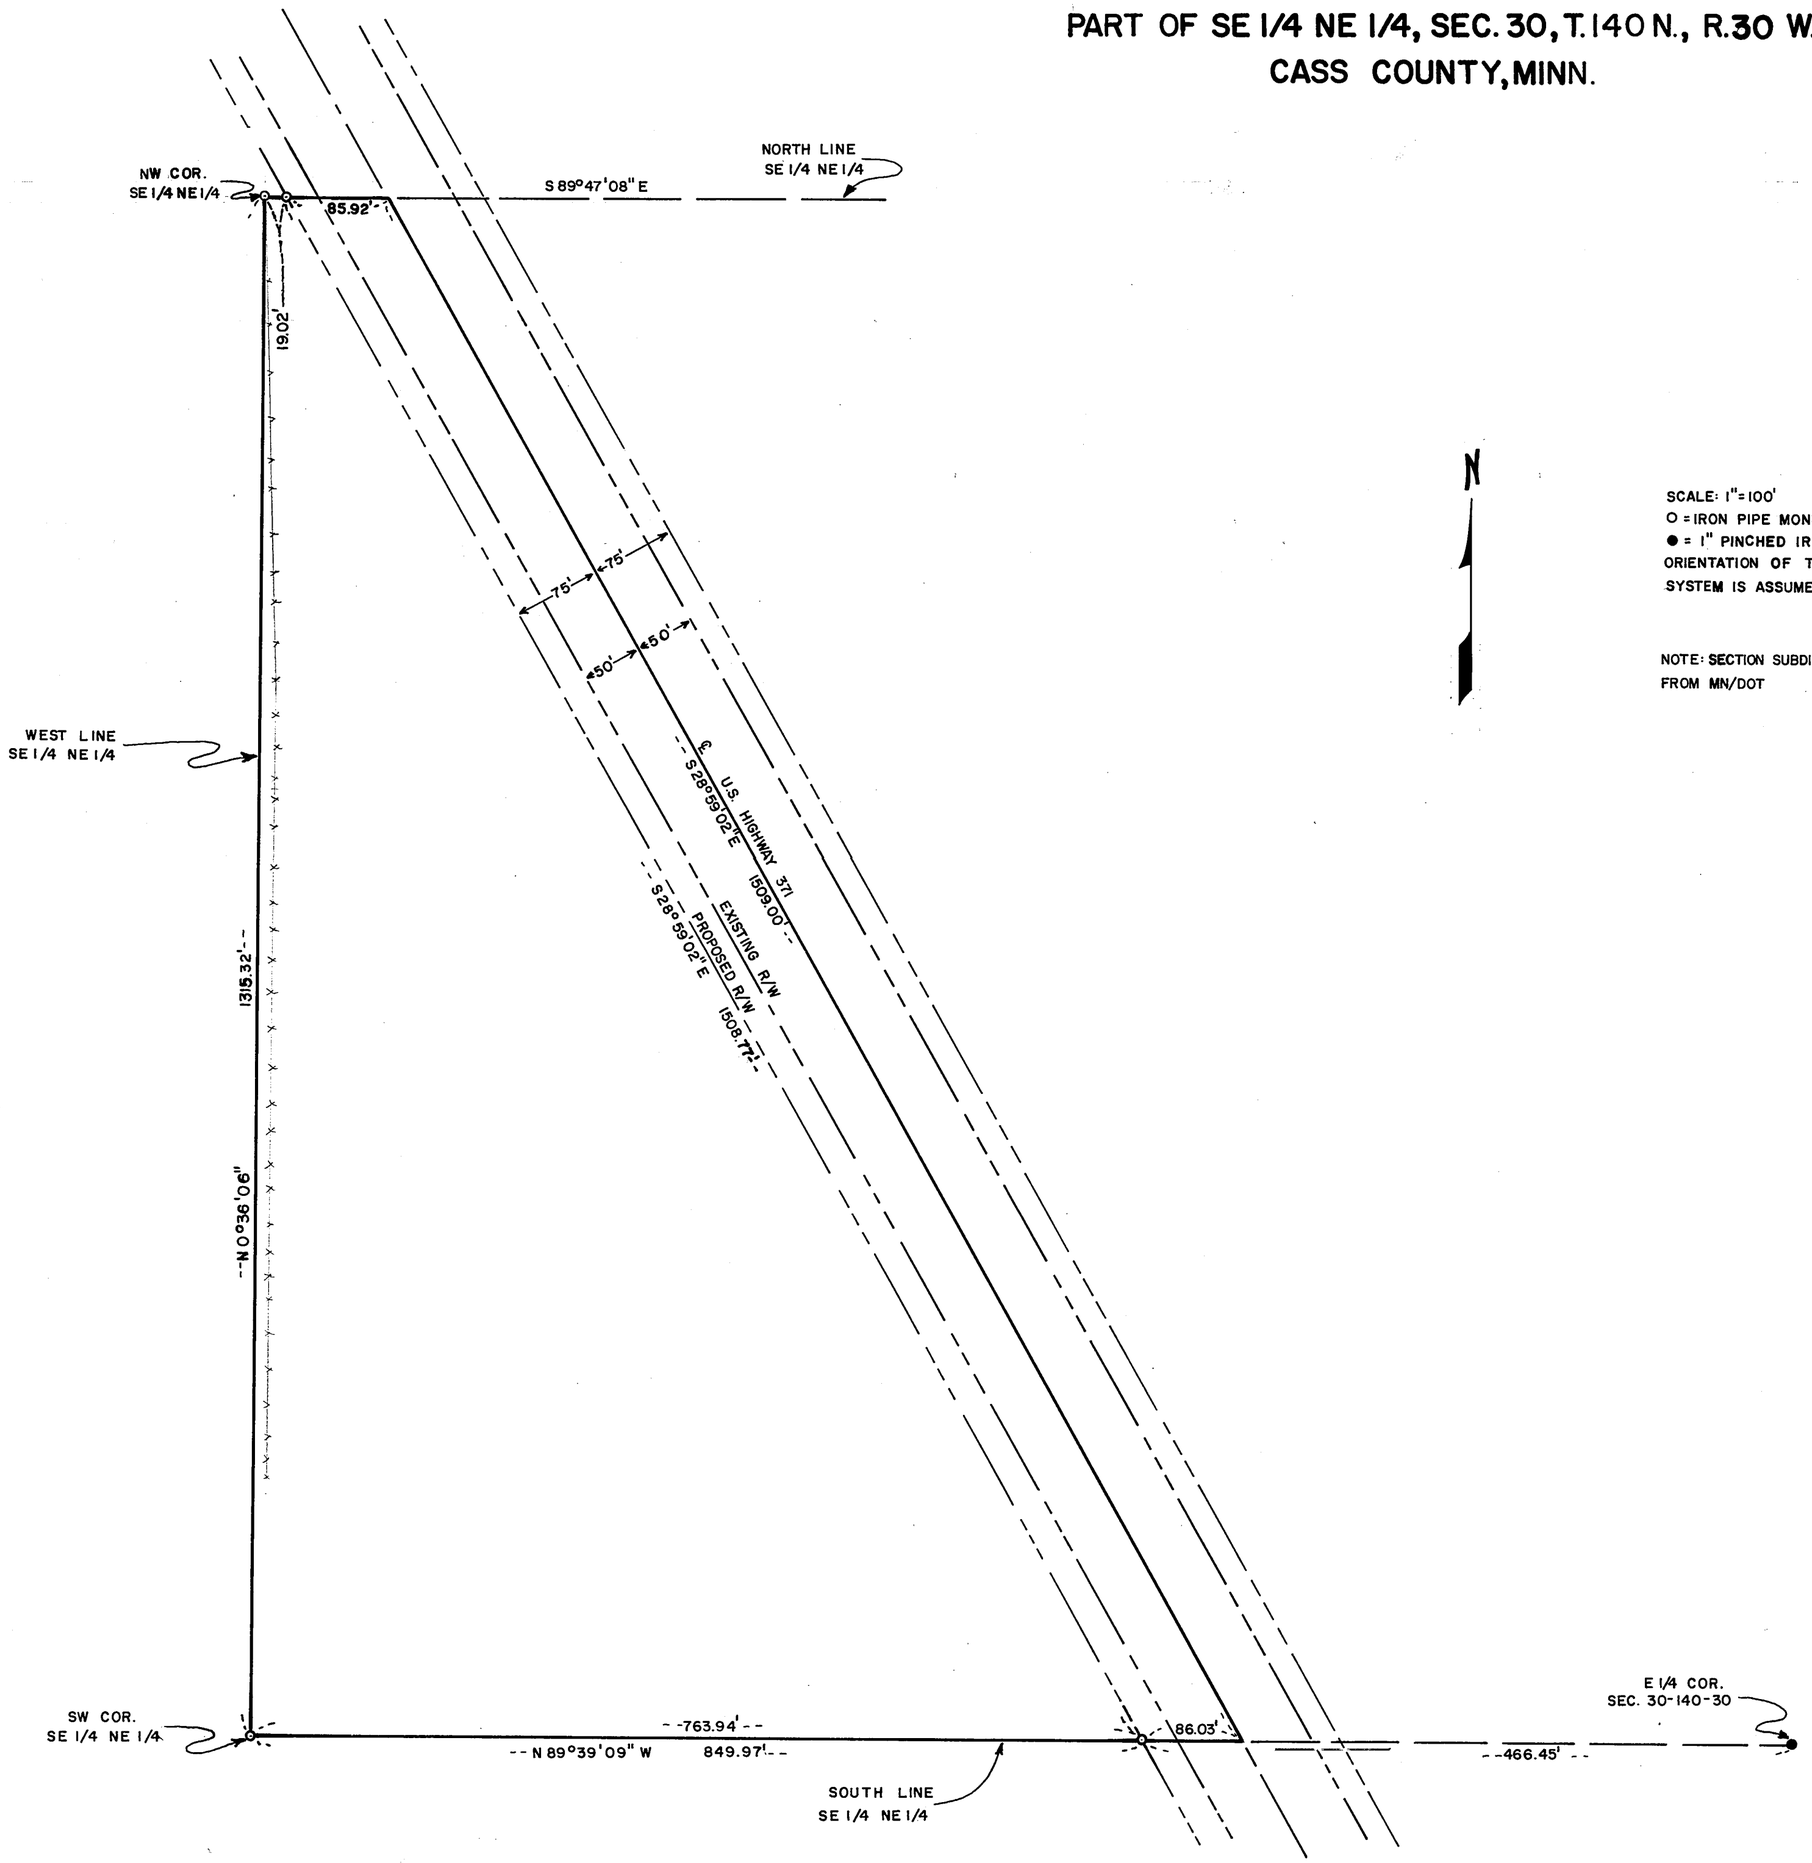

N

SCALE: 1" = 100'

O = IRON PIPE MONUMENT SET

● = 1" PINCHED IRON PIPE

ORIENTATION OF THIS BEARING SYSTEM IS ASSUMED

NOTE: SECTION SUBDIVISION INFORMATION FROM MN/DOT

I hereby certify that this survey, plan, or report was prepared by me or under my direct supervision and that I am a duly Registered Land Surveyor under the laws of the State of Minnesota. Gary H. Stene

Date Jan. 21, 1983 Reg. No. 12684

SURVEY FOR:

CASS COUNTY HIGHWAY DEPT.
MAINTENANCE SHOP - HACKENSACK

SURVEY BY:

CASS COUNTY SURVEYOR'S OFFICE
COURTHOUSE
WALKER, MN 56484

CSAH #11