CERTIFICATE OF SURVEY

PART OF GOVERNMENT LOT 1,
SECTION 32, TOWNSHIP 141 NORTH, RANGE 29 WEST,
CASS COUNTY, MINNESOTA

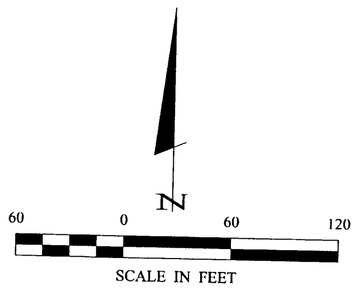

- DENOTES MONUMENT FOUND
- DENOTES IRON MONUMENT SET MARKED BY LICENSE NO. 21367
- DENOTES WELL
- DENOTES SEPTIC CLEANOUT
- DENOTES WETLAND

ORIENTATION OF THIS BEARING SYSTEM IS BASED ON THE NORTH LINE OF LOT 1, ONDARKO'S MOCCASIN LAKE ACRES TO HAVE AN ASSUMED BEARING OF S 89° 33' 30" E.

RECEIVED
#906
AUG - 7 2000
COUNTY SURVEYOR
32/141/29
62#1

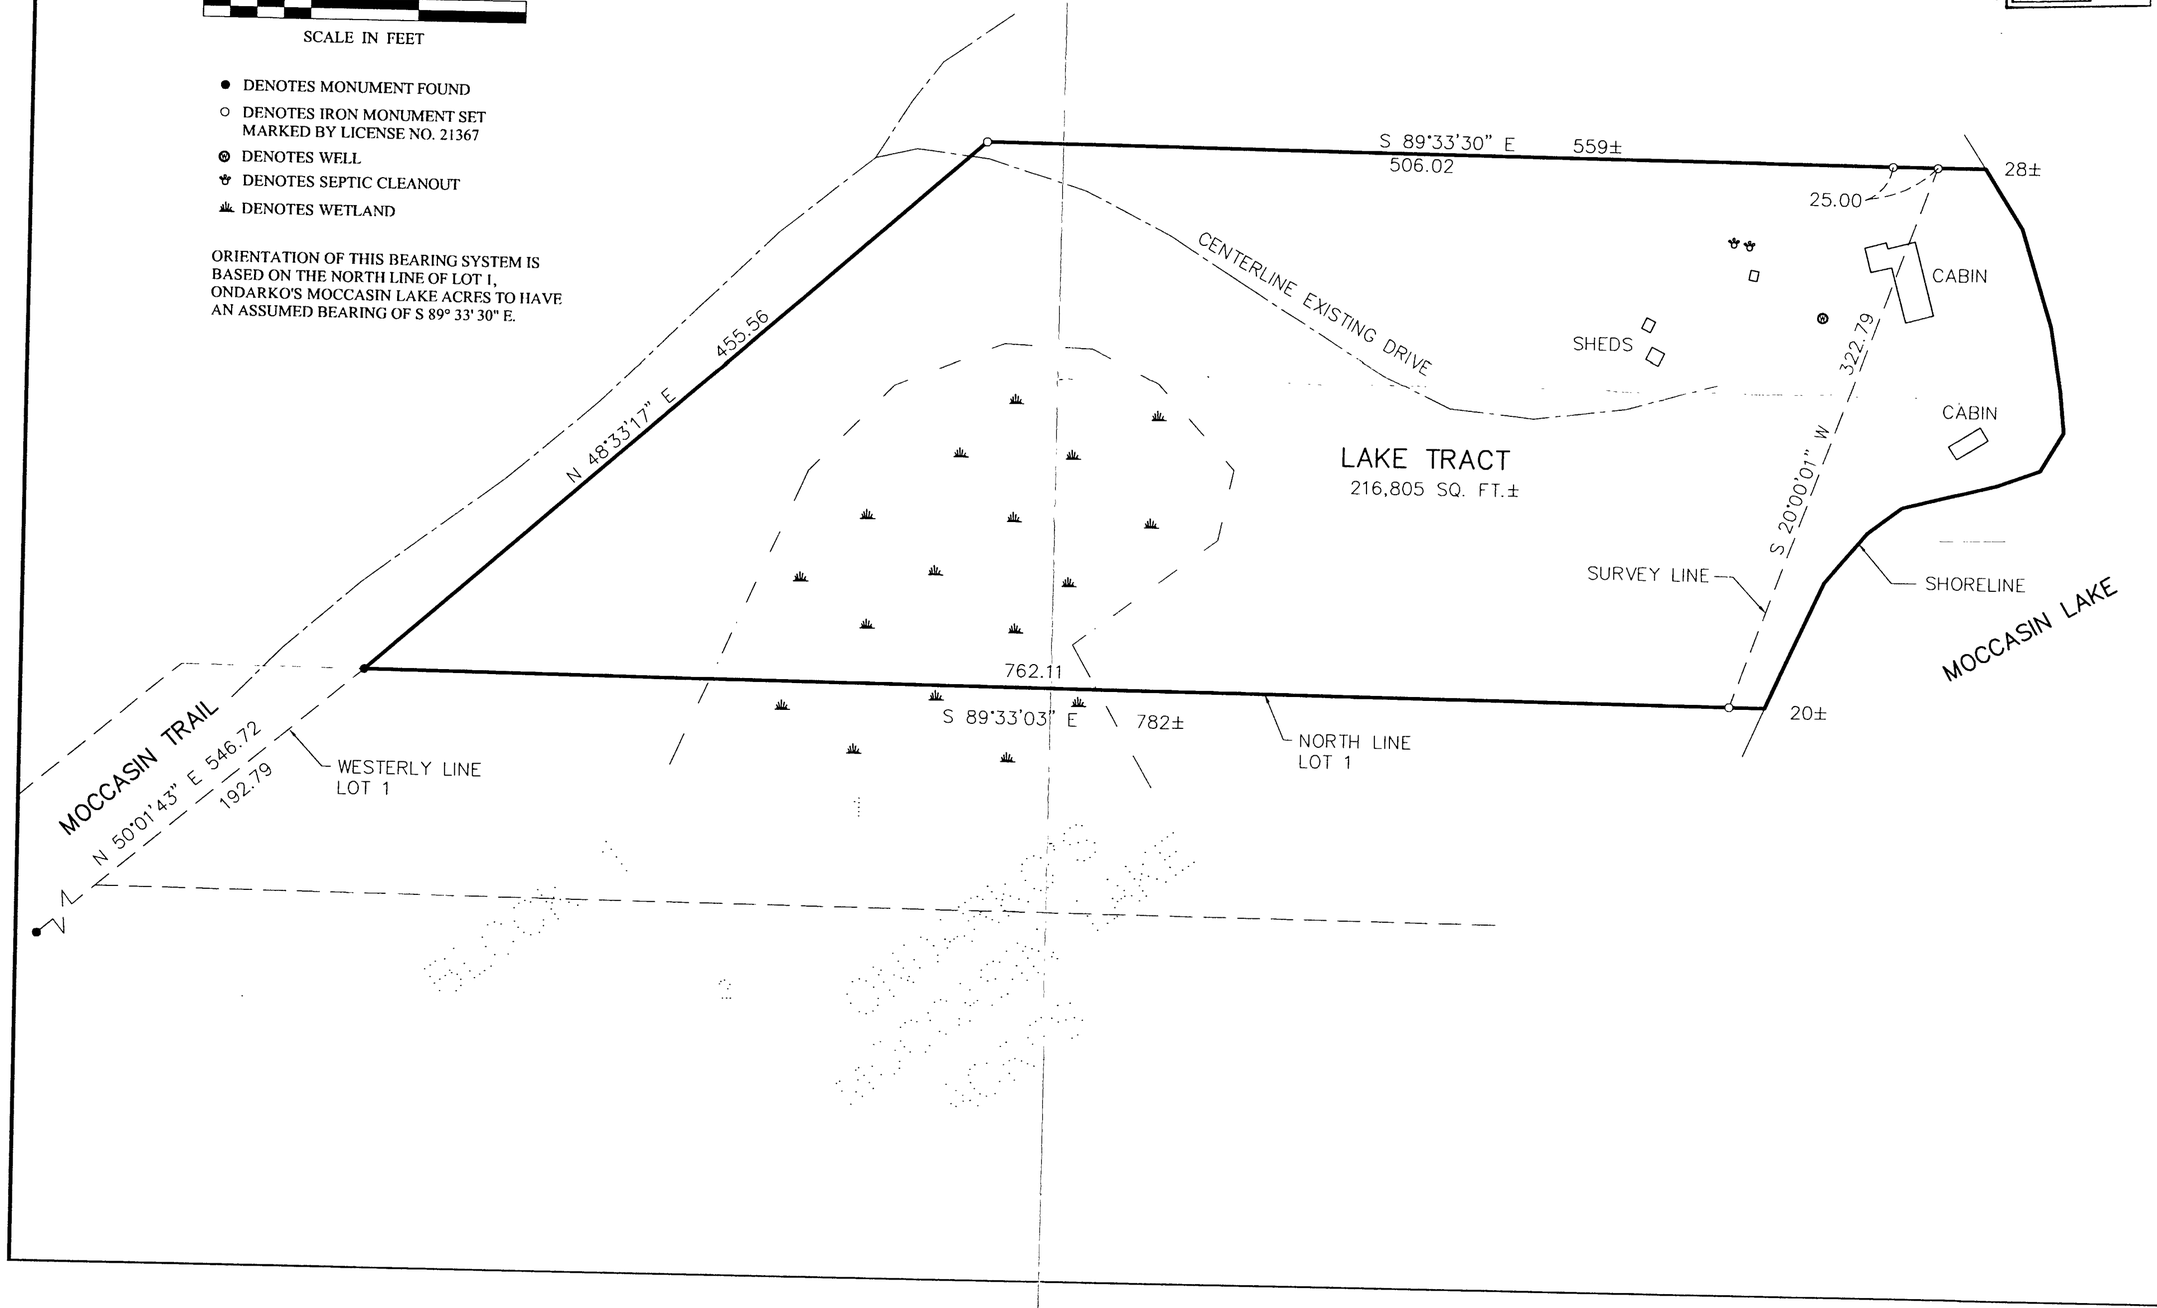

I HEREBY CERTIFY THAT THIS SURVEY, PLAN, SPECIFICATION, OR REPORT WAS PREPARED BY ME OR UNDER MY DIRECT SUPERVISION AND THAT I AM A DULY LICENSED ENGINEER OR LAND SURVEYOR UNDER THE LAWS OF THE STATE OF MINNESOTA.

DATE 7/31/00 LIC. NO. 21367

Landecker & Associates, Inc.
Engineering - Surveying - Planning
Walker, MN 56484 Phone: 218-547-1196 Fax: 218-547-2272

REVISIONS		
DESCRIPTION	DATE	BY

DATE: 7/31/00
SCALE: HORZ. 1"=60' VERT. NONE
COMPUTER: 002084
FIELD BOOK: BOOK 162 PG. 12
FILE NO: 002084
PROJ. MGR: TLF
CHECKED BY: TLF
DRAWN BY: DRG

CERTIFICATE OF SURVEY

DON GLENN
BOX 244
LONGVILLE, MN. 56655

SHEET 1 OF 1