CERTIFICATE OF SURVEY

LOTS 3, 4 & PART 0F 5, NORTHERN ACRES, SECTION 17, TOWNSHIP 140 NORTH, RANGE 29 WEST, CASS COUNTY, MINNESOTA

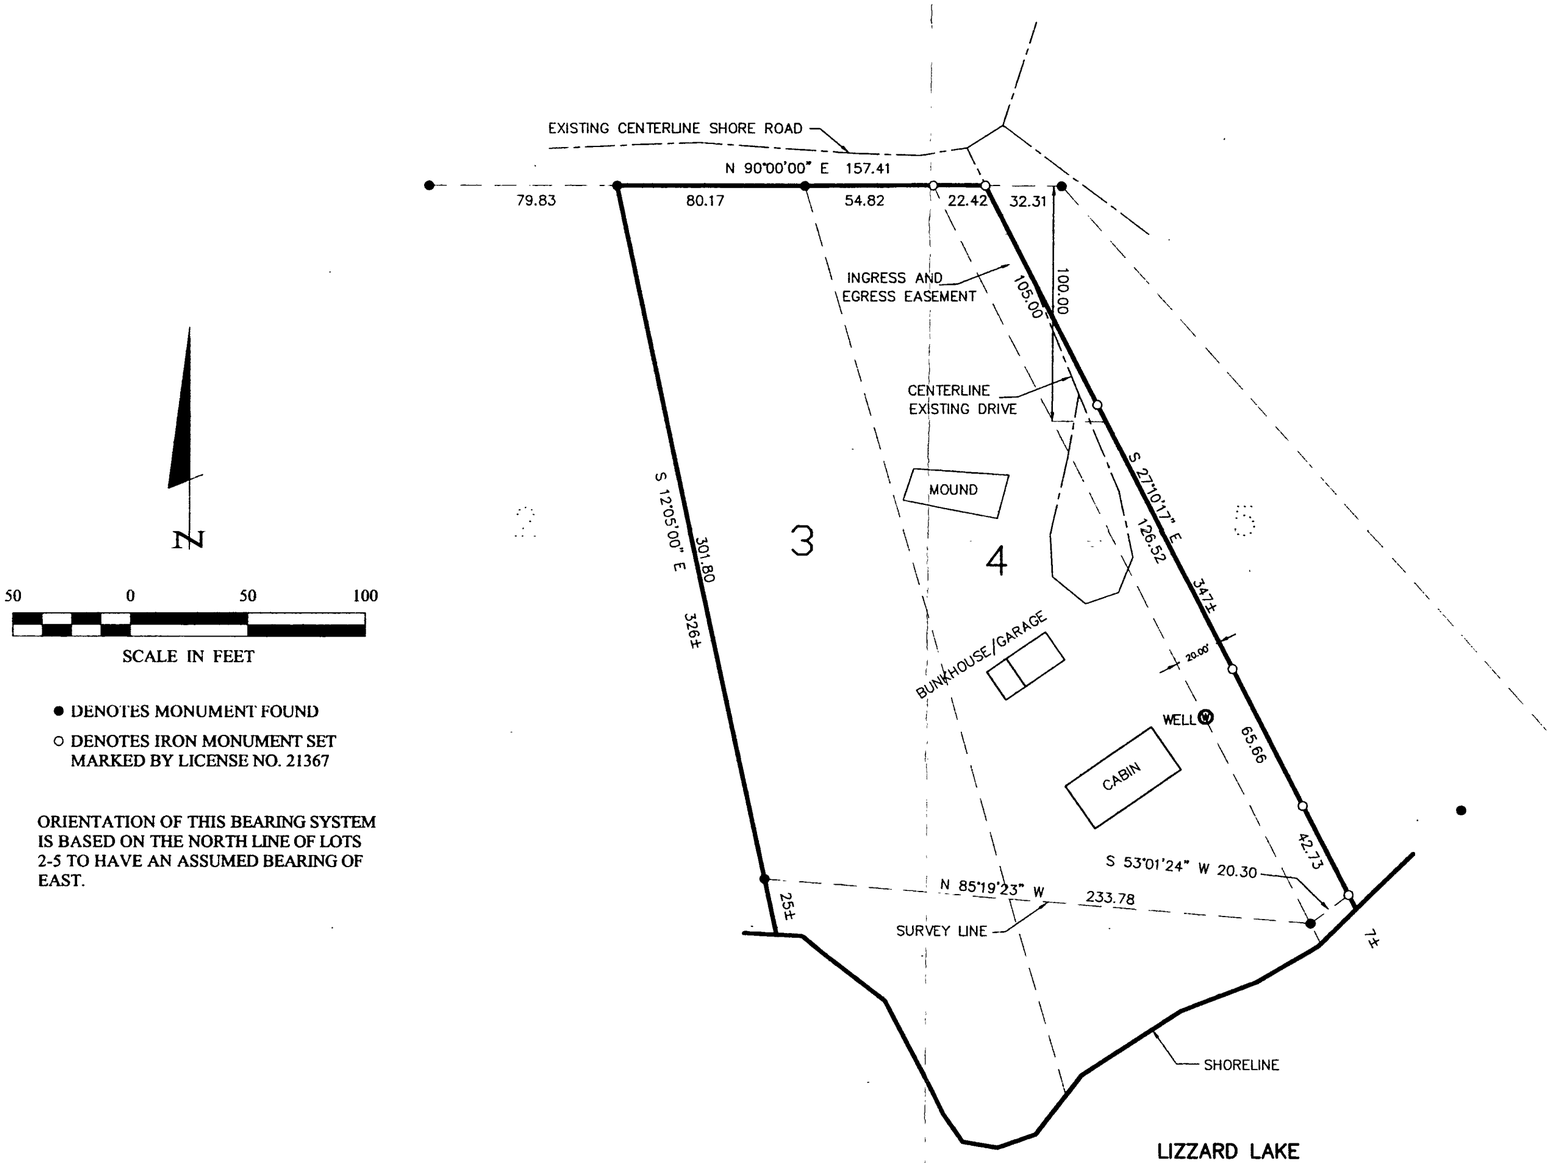

- ● DENOTES MONUMENT FOUND
- ○ DENOTES IRON MONUMENT SET MARKED BY LICENSE NO. 21367

ORIENTATION OF THIS BEARING SYSTEM IS BASED ON THE NORTH LINE OF LOTS 2-5 TO HAVE AN ASSUMED BEARING OF EAST.

RECEIVED
#907
AUG - 7 2000
COUNTY SURVEYOR

7/31/00

Landecker & Associates, Inc.
Engineering · Surveying · Planning
Walker, MN 56484 Phone 218-547-1296 Fax 218-547-2272

I HEREBY CERTIFY THAT THIS SURVEY, PLAN, SPECIFICATION, OR REPORT WAS PREPARED BY ME OR UNDER MY DIRECT SUPERVISION AND THAT I AM A DULY LICENSED ENGINEER OR LAND SURVEYOR UNDER THE LAWS OF THE STATE OF MINNESOTA.

DATE 7/31/00 LIC. NO. 21367

REVISIONS		
DATE	DESCRIPTION	BY

DATE: 7/31/00

COMPUTER: 002100
FIELD BOOK: BOOK 182 PG. 45
FILE NO: 002100

SCALE: HORZ. 1"=50' VERT. NONE

PROJ. MGR. DRG
CHECKED BY: TLF
DRAWN BY: DRG

CERTIFICATE OF SURVEY

BILL HARDING
3660 FAIRLAWN DRIVE
MINNETONKA, MN. 55345-1221

SHEET 1 OF 1