# CERTIFICATE OF SURVEY

## PART OF GOVERNMENT LOT 1, SECTION 15, TOWNSHIP 140 NORTH, RANGE 26 WEST, CASS COUNTY, MINNESOTA

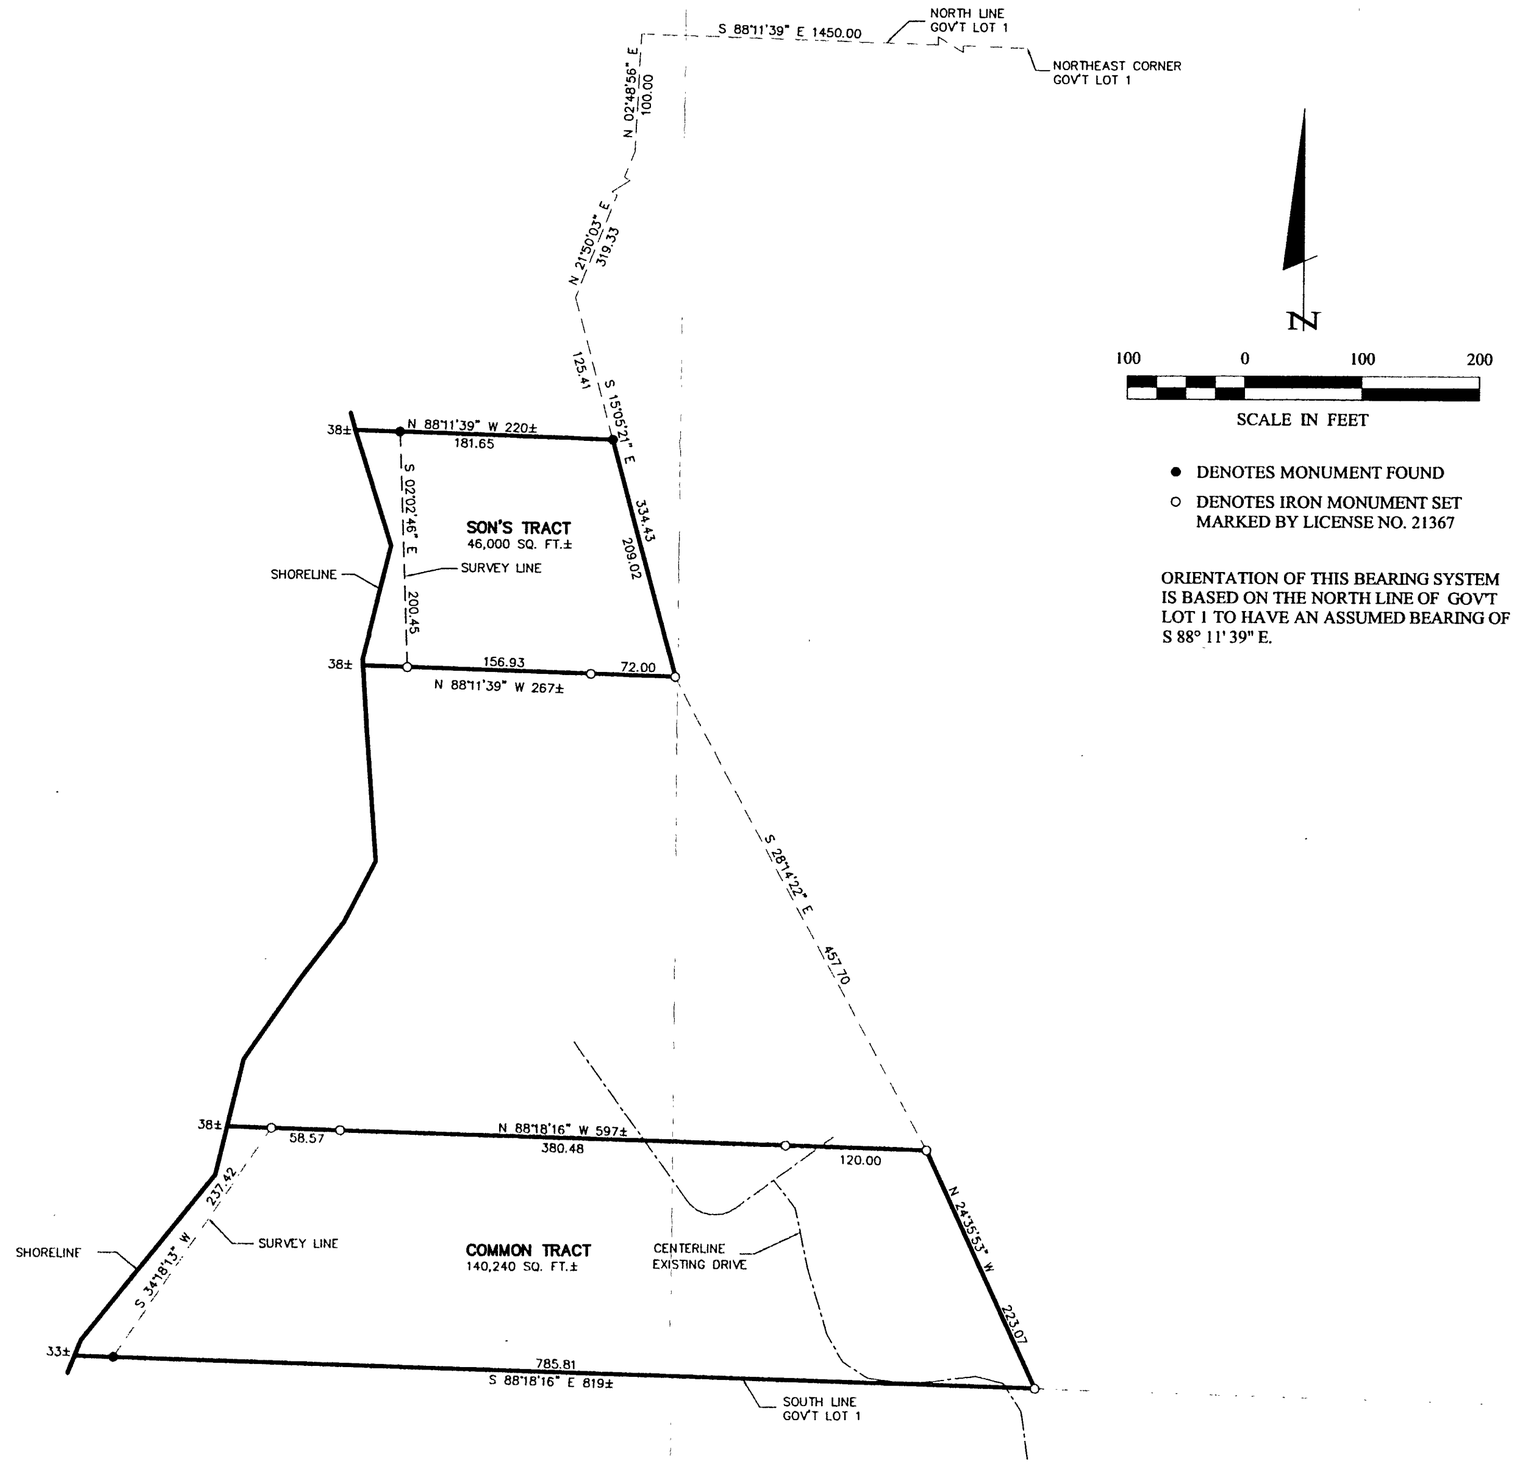


- ● DENOTES MONUMENT FOUND
- ○ DENOTES IRON MONUMENT SET MARKED BY LICENSE NO. 21367

ORIENTATION OF THIS BEARING SYSTEM IS BASED ON THE NORTH LINE OF GOV'T LOT 1 TO HAVE AN ASSUMED BEARING OF S 88° 11' 39" E.

SL #1 15/146/26

RECEIVED
#914
AUG 22 2000
COUNTY SURVEYOR

I HEREBY CERTIFY THAT THIS SURVEY, PLAN, SPECIFICATION, OR REPORT WAS PREPARED BY ME OR UNDER MY DIRECT SUPERVISION AND THAT I AM A DULY LICENSED ENGINEER OR LAND SURVEYOR UNDER THE LAWS OF THE STATE OF MINNESOTA.
DATE 8/16/00 LIC. NO. 21367


Landecker & Associates, Inc.
Engineering · Surveying · Planning
Walker, MN 56484 Phone 218-547-1296 Fax 218-547-2272


REVISIONS

| DATE | DESCRIPTION | BY |
|---|---|---|

| | | | |
|---|---|---|---|
| PROJ. MGR. TLF | COMPUTER: 002153 | DATE: 8/16/00 | |
| CHECKED BY: TLF | FIELD BOOK: BOOK 163 PG. 7 | SCALE: HORZ. 1"=100' | VERT. NONE |
| DRAWN BY: DRG | FILE NO: 002153 | | |

CERTIFICATE OF SURVEY

NORSON INC.
551 EDGEWOOD DR. N.
BAXTER, MN. 56401

SHEET 1 OF 1