005865

CENTRAL MINNESOTA SURVEYING, INC.

411 LAUREL STREET, BRAINERD, MN 56401 (218) 829-1751

CERTIFICATE OF SURVEY

PART OF THE SOUTHWEST QUARTER OF THE NORTHWEST QUARTER,
SECTION 16, TOWNSHIP 138, RANGE 29, CASS COUNTY, MINNESOTA

FOR: STEVE KINNEY

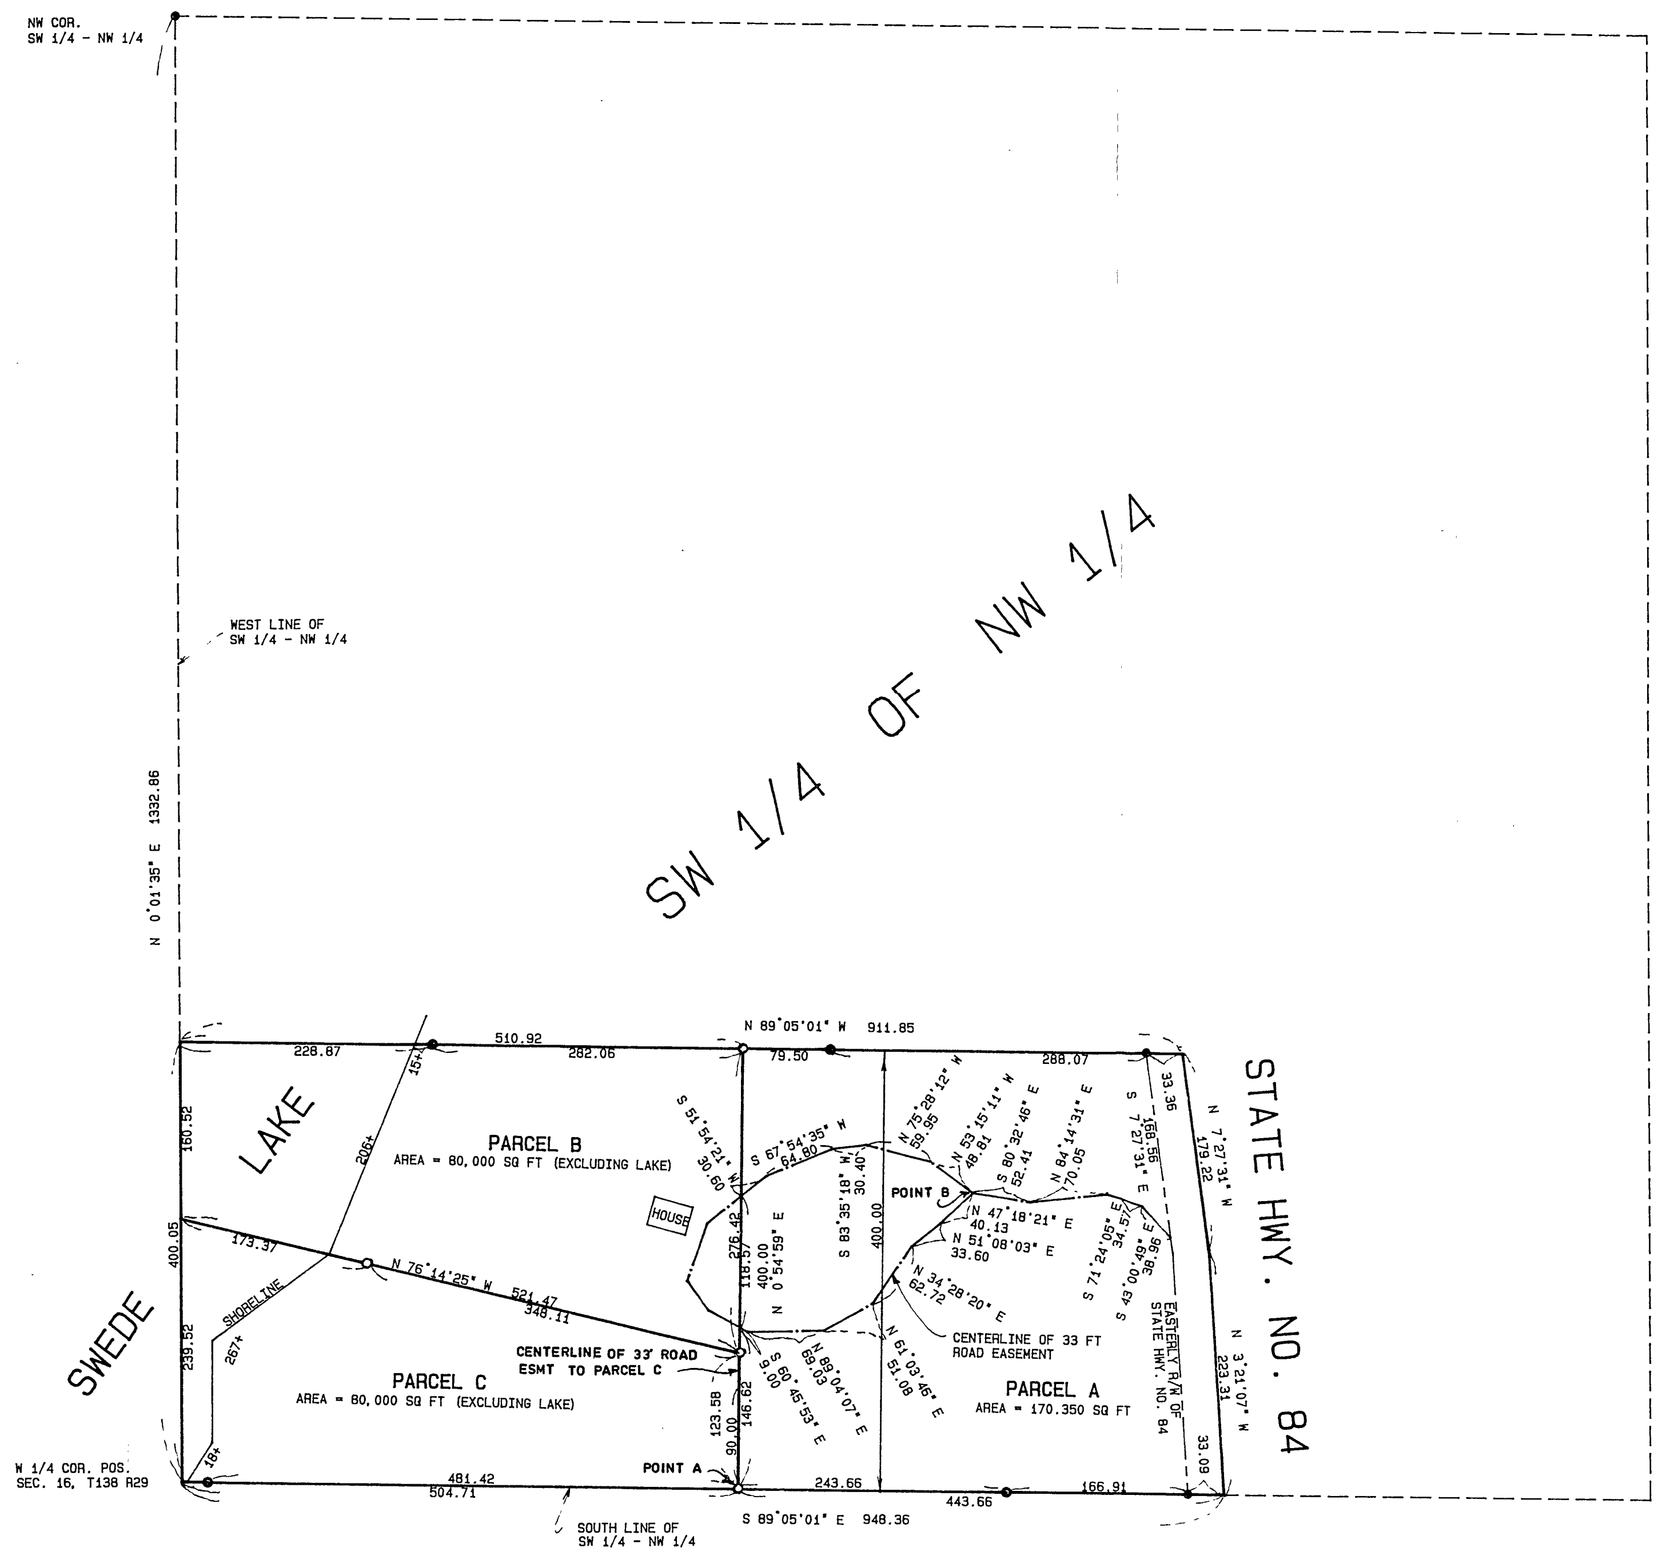

SCALE: 1 INCH = 100 FT

● DENOTES: FOUND IRON MONUMENT
○ DENOTES: 1/2 INCH IRON PIPE SET AND CAPPED RLS 17253

I HEREBY CERTIFY THAT THIS SURVEY WAS PREPARED BY ME OR UNDER MY DIRECT SUPERVISION AND THAT I AM A DULY LICENSED LAND SURVEYOR UNDER THE LAWS OF THE STATE OF MINNESOTA.

Bruce Grivna 6/7/00

BRUCE GRIVNA REG NO. 17253 DATE: BK 106, PG 73 JOB NO. 005865