CERTIFICATE OF SURVEY

PART OF SOUTH HALF, GOVERNMENT LOT 1, SECTION 8, TOWNSHIP 140 NORTH, RANGE 27 WEST, CASS COUNTY, MINNESOTA

N

50 0 50 100

SCALE IN FEET

- ● DENOTES MONUMENT FOUND
- o DENOTES IRON MONUMENT SET MARKED BY LICENSE NO. 21367
- ( ) DENOTES DEED VALUE
- DENOTES WETLAND

ORIENTATION OF THIS BEARING SYSTEM IS BASED ON THE EAST LINE OF SOUTH HALF OF GOV'T LOT 1 TO HAVE AN ASSUMED BEARING OF N 1° 15' 07" E.

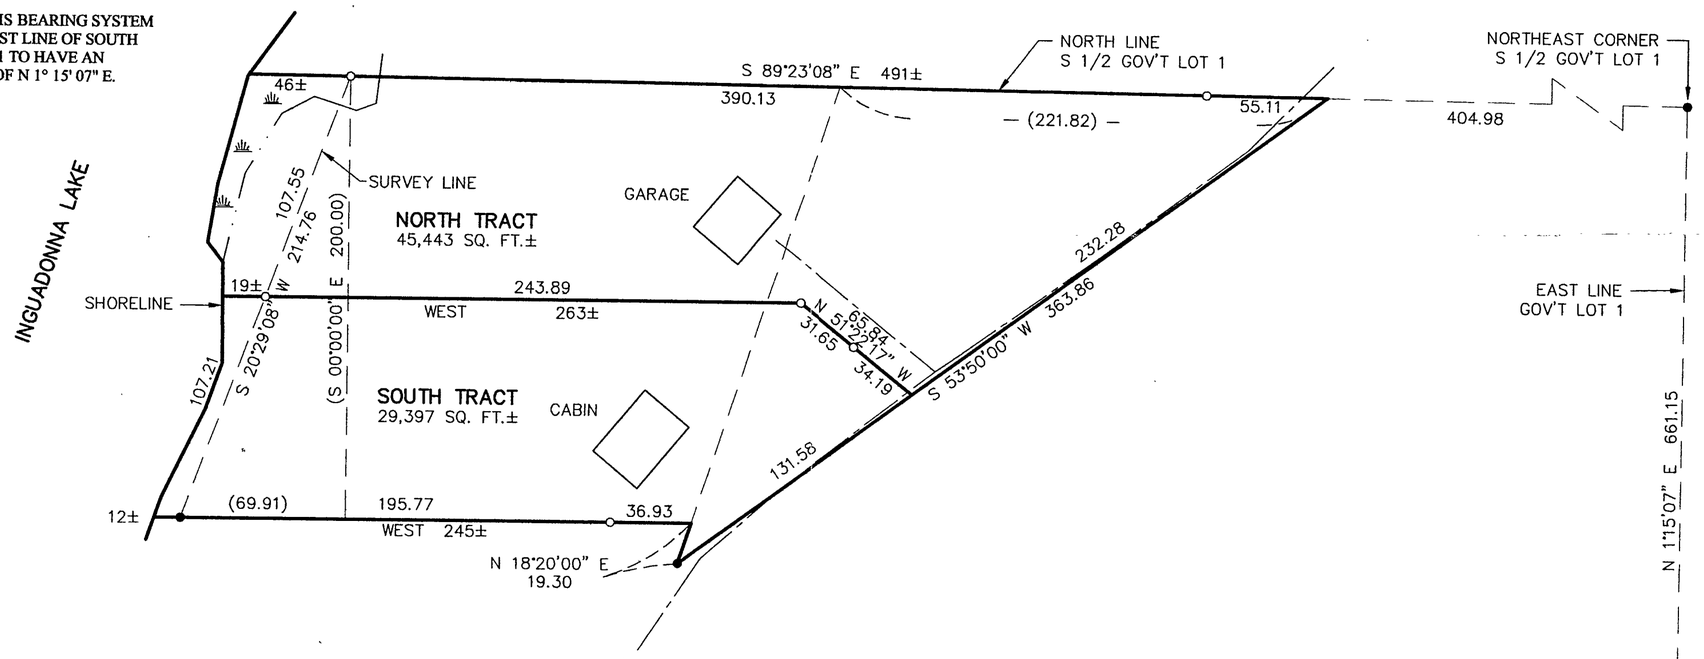

Landecker & Associates, Inc.
Engineering · Surveying · Planning
Phone 218-547-1296 Fax: 218-547-2272
Walker, MN 56484

I HEREBY CERTIFY THAT THIS SURVEY, PLAN, OR REPORT WAS PREPARED BY ME OR UNDER MY DIRECT SUPERVISION AND THAT I AM A DULY LICENSED ENGINEER OR LAND SURVEYOR UNDER THE LAWS OF THE STATE OF MINNESOTA.

Signature

DATE 12/12/00 LIC. NO. 21367

REVISIONS		
DESCRIPTION	DATE	BY

DATE: 12/12/00
SCALE: HORZ. 1"=50' VERT. NONE
COMPUTER: 002215
FIELD BOOK: BOOK 166 PG. 32
FILE NO: 002215
PROJ. MGR.: TLF
CHECKED BY: TLF
DRAWN BY: DRG

CERTIFICATE OF SURVEY

DON GERVAIS
4331 WOODLEY TRAIL NE
REMER, MN. 56672

SHEET 1 OF 1