CERTIFICATE OF SURVEY

PART OF NORTHEAST QUARTER OF SOUTHEAST QUARTER AND
NORTHWEST QUARTER OF SOUTHEAST QUARTER,
SECTION 30, TOWNSHIP 141 NORTH, RANGE 31 WEST,
CASS COUNTY, MINNESOTA

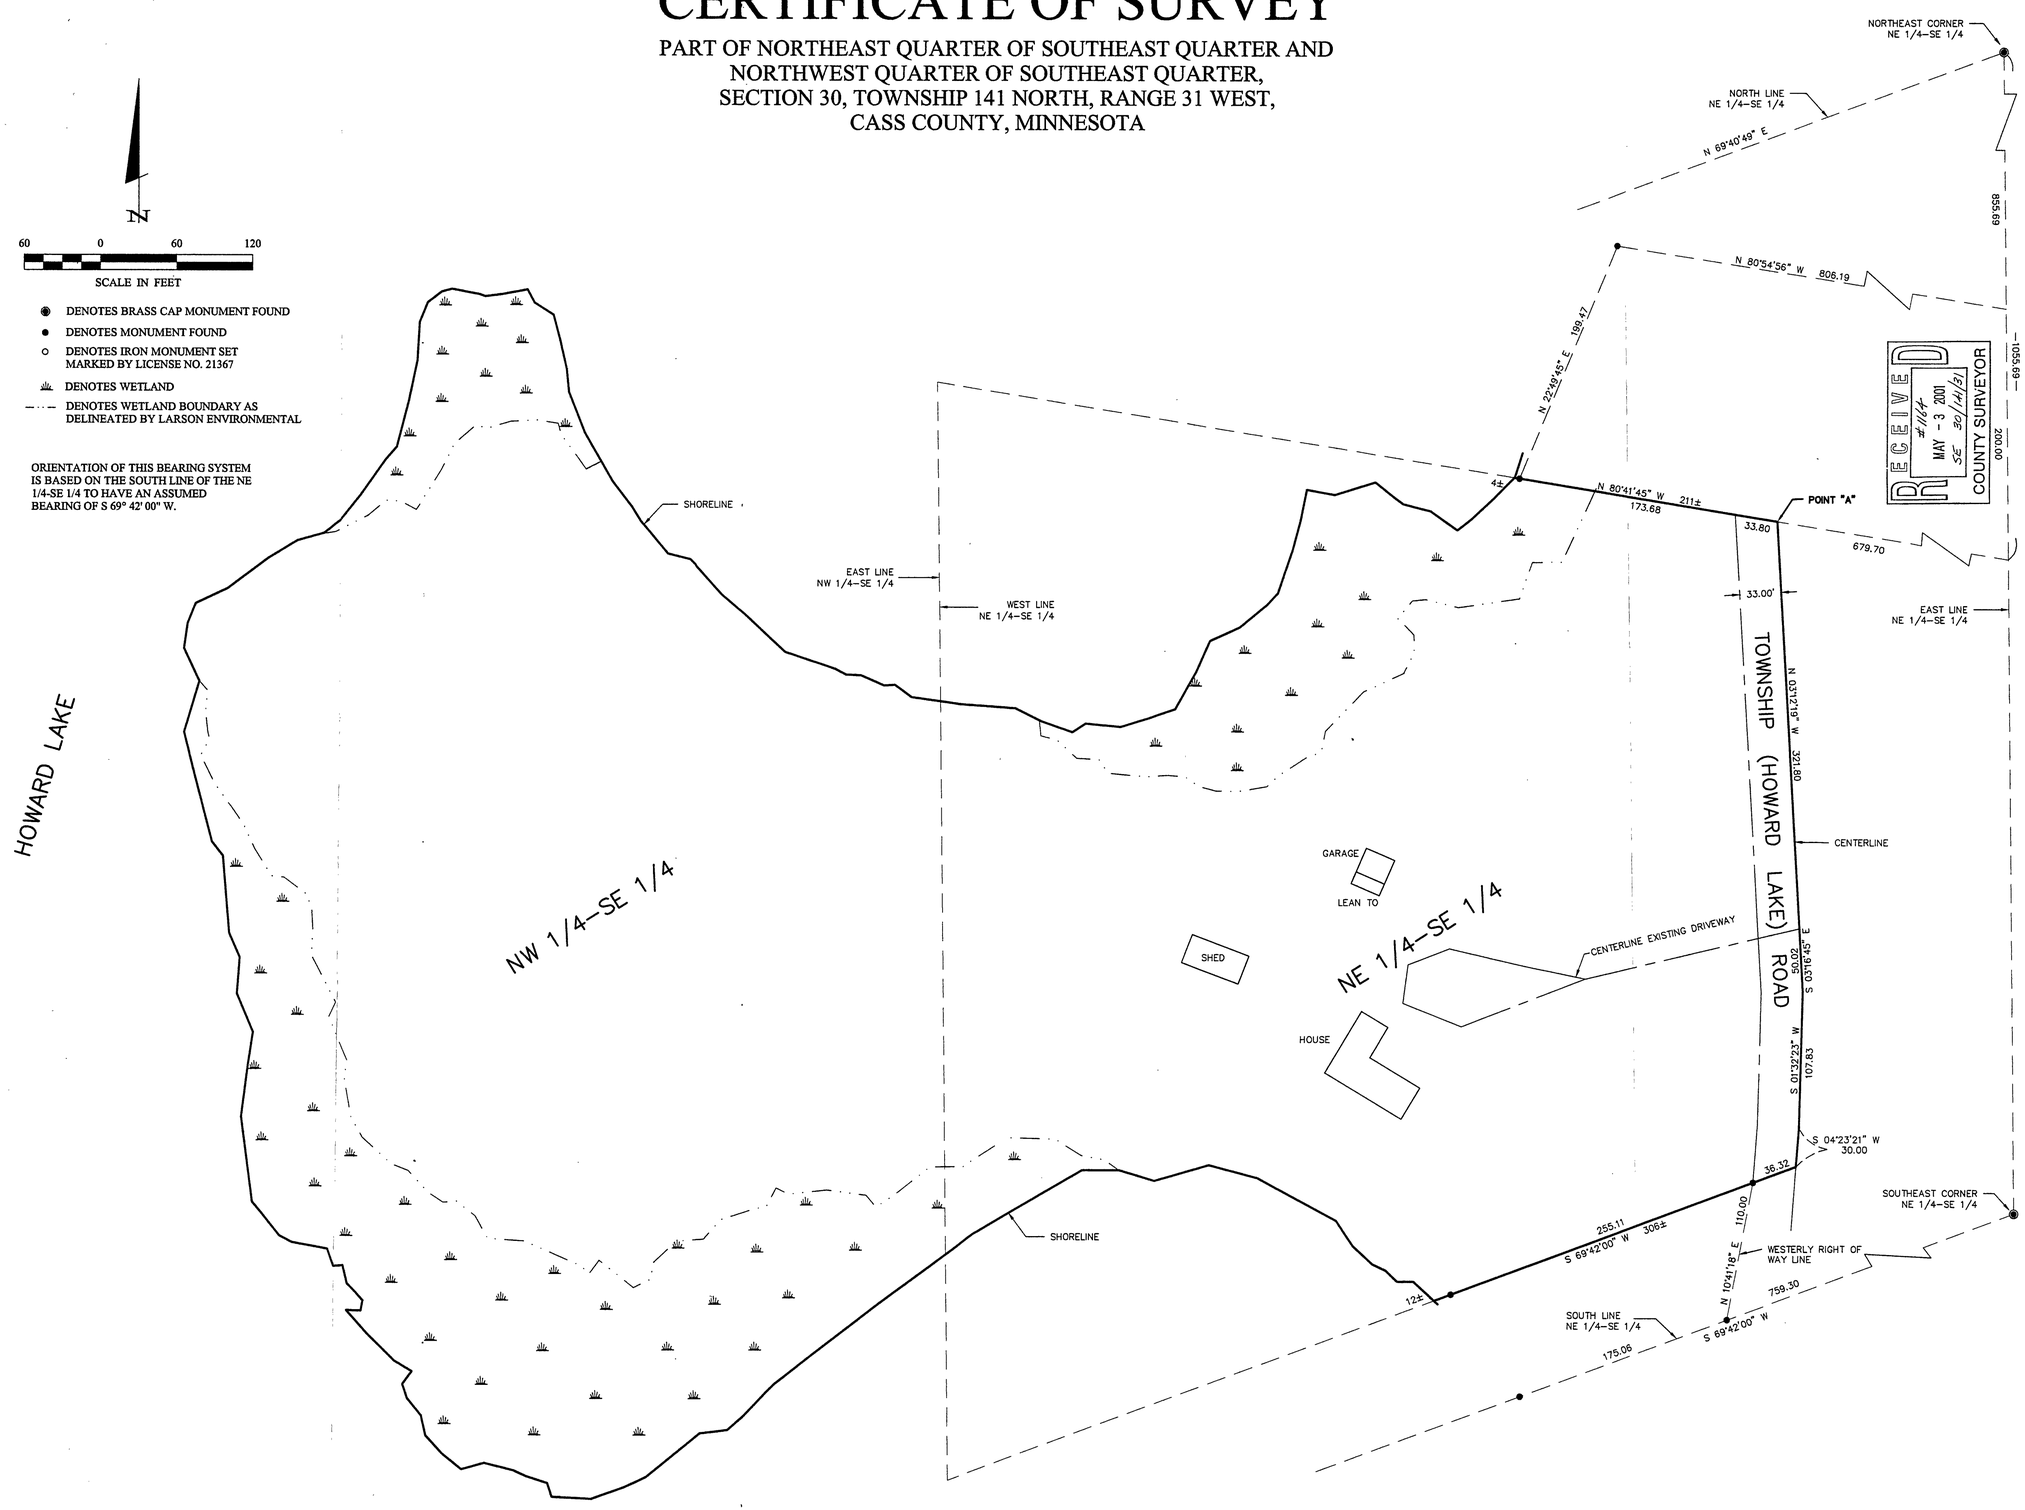

Landecker & Associates, Inc.
Engineering · Surveying · Planning
Walker, MN 56484
Phone: 218-547-1296 Fax: 218-547-2272

I HEREBY CERTIFY THAT THIS SURVEY, PLAN, SPECIFICATION, OR REPORT WAS PREPARED BY ME OR UNDER MY DIRECT SUPERVISION AND THAT I AM A DULY LICENSED ENGINEER OR LAND SURVEYOR UNDER THE LAWS OF THE STATE OF MINNESOTA.

Terry L. Fritz
DATE 4/26/01 LIC. NO. 21367

REVISIONS		
DESCRIPTION	DATE	BY

PROJ. MGR.	COMPUTER:
TLF	012036
CHECKED BY:	FIELD BOOK:
TLF	BOOK 169 PG. 11
DRAWN BY:	FILE NO:
DRG	012036

DATE: 4/26/01
SCALE: HORZ. 1"=60' VERT. NONE

CERTIFICATE OF SURVEY

FRITZ TEMPLIN
7013 COUNTY ROAD 39 NW
WALKER, MN. 56484

SHEET 1 OF 1