CERTIFICATE OF SURVEY

PART OF GOVERNMENT LOT 4, SECTION 23, TOWNSHIP 140 NORTH, RANGE 28 WEST, CASS COUNTY, MINNESOTA

N

100 0 100 200

SCALE IN FEET

- ● DENOTES MONUMENT FOUND
- ○ DENOTES IRON MONUMENT SET MARKED BY LICENSE NO. 21367

ORIENTATION OF THIS BEARING SYSTEM IS BASED ON THE NORTH LINE OF GOV'T LOT 4 TO HAVE AN ASSUMED BEARING OF S 88° 30' 57" E.

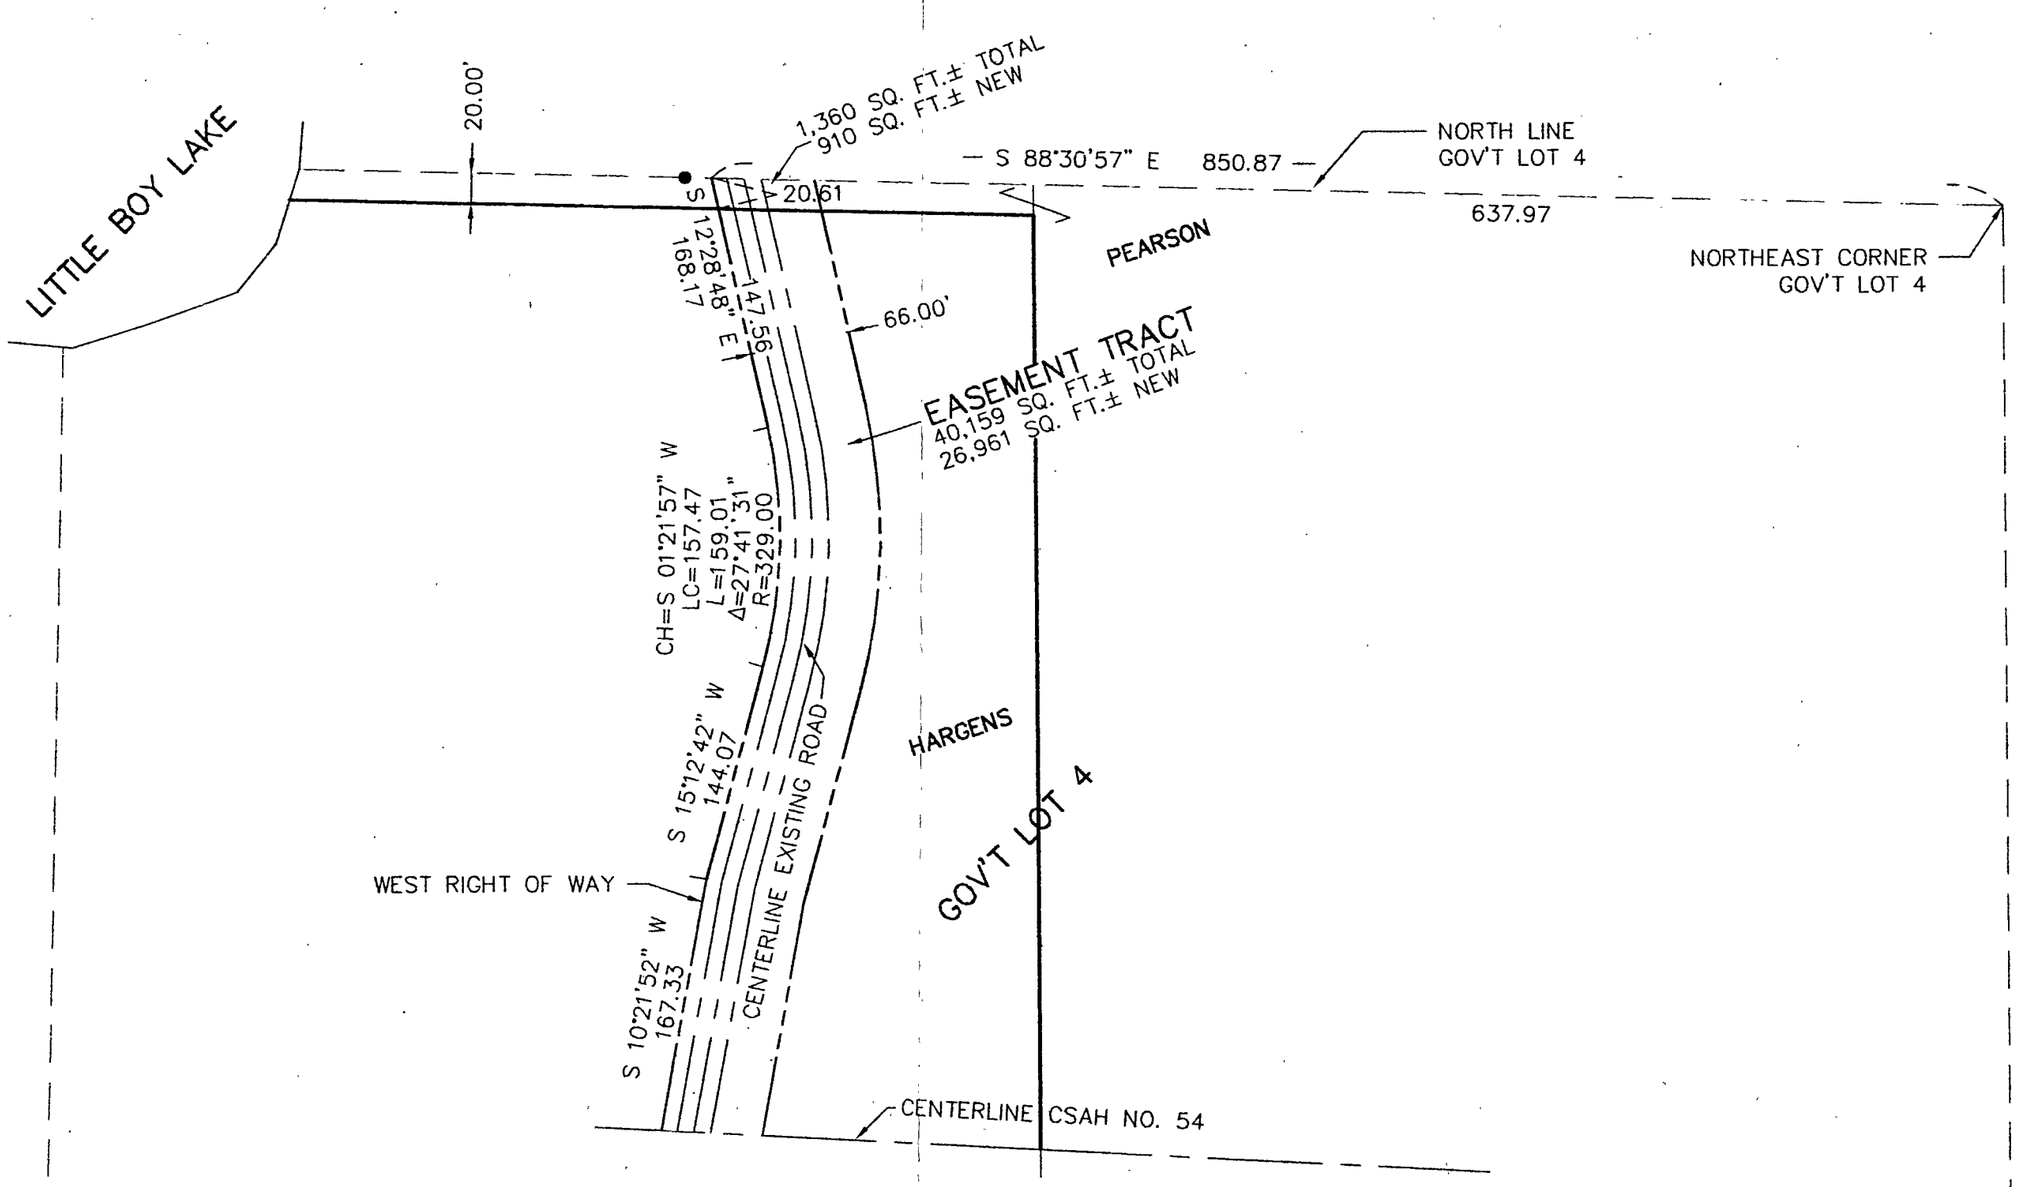

RECEIVED
#1263
AUG 22 2001
COUNTY SURVEYOR

Landecker & Associates, Inc.
Engineering · Surveying · Planning
Wilder, MN 56584
Phone: 1-218-847-1306 Fax: 1-218-847-2272

I HEREBY CERTIFY THAT THIS SURVEY, PLAN, SPECIFICATION, OR REPORT WAS PREPARED BY ME OR UNDER MY DIRECT SUPERVISION AND THAT I AM A DULY LICENSED PROFESSIONAL ENGINEER OR LAND SURVEYOR UNDER THE LAWS OF THE STATE OF MINNESOTA.

JERRY L. FREEMAN LIC. NO. 21367

DATE 8/6/01

REVISIONS		
DATE	DESCRIPTION	BY

CERTIFICATE OF SURVEY	PROJ. MGR. DRG	COMPUTER: 012093	DATE: 8/6/01
WABEDO TOWNSHIP C/O BILL BLISS 648 COUNTY ROAD 47 NE LONGVILLE, MN. 56655	CHECKED BY: TLF	FIELD BOOK: BOOK 170 PG. 40	SCALE: HORZ. 1"=100'
	DRAWN BY: DRG	FILE NO: 012093	VERT. NONE

SHEET 1 OF 1