CERTIFICATE OF SURVEY

PART OF LOT 8, PLAT OF LONG PINE, SECTION 16, TOWNSHIP 140 NORTH, RANGE 31 WEST, CASS COUNTY, MINNESOTA

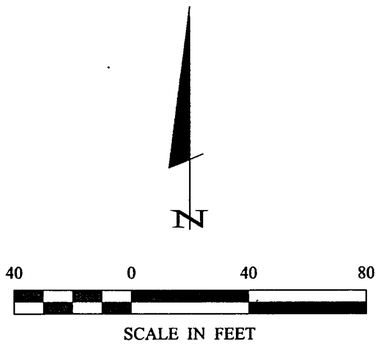

- ● DENOTES MONUMENT FOUND
- ○ DENOTES IRON MONUMENT SET MARKED BY LICENSE NO. 21367
- ( ) DENOTES DEED VALUE
- —o— DENOTES POWER POLE
- DENOTES LIFT STATION
- DENOTES SEPTIC CLEANOUT

ORIENTATION OF THIS BEARING SYSTEM IS BASED ON THE SOUTH LINE OF LOTS 7 & 8 TO HAVE AN ASSUMED BEARING OF N 56° 36' W.

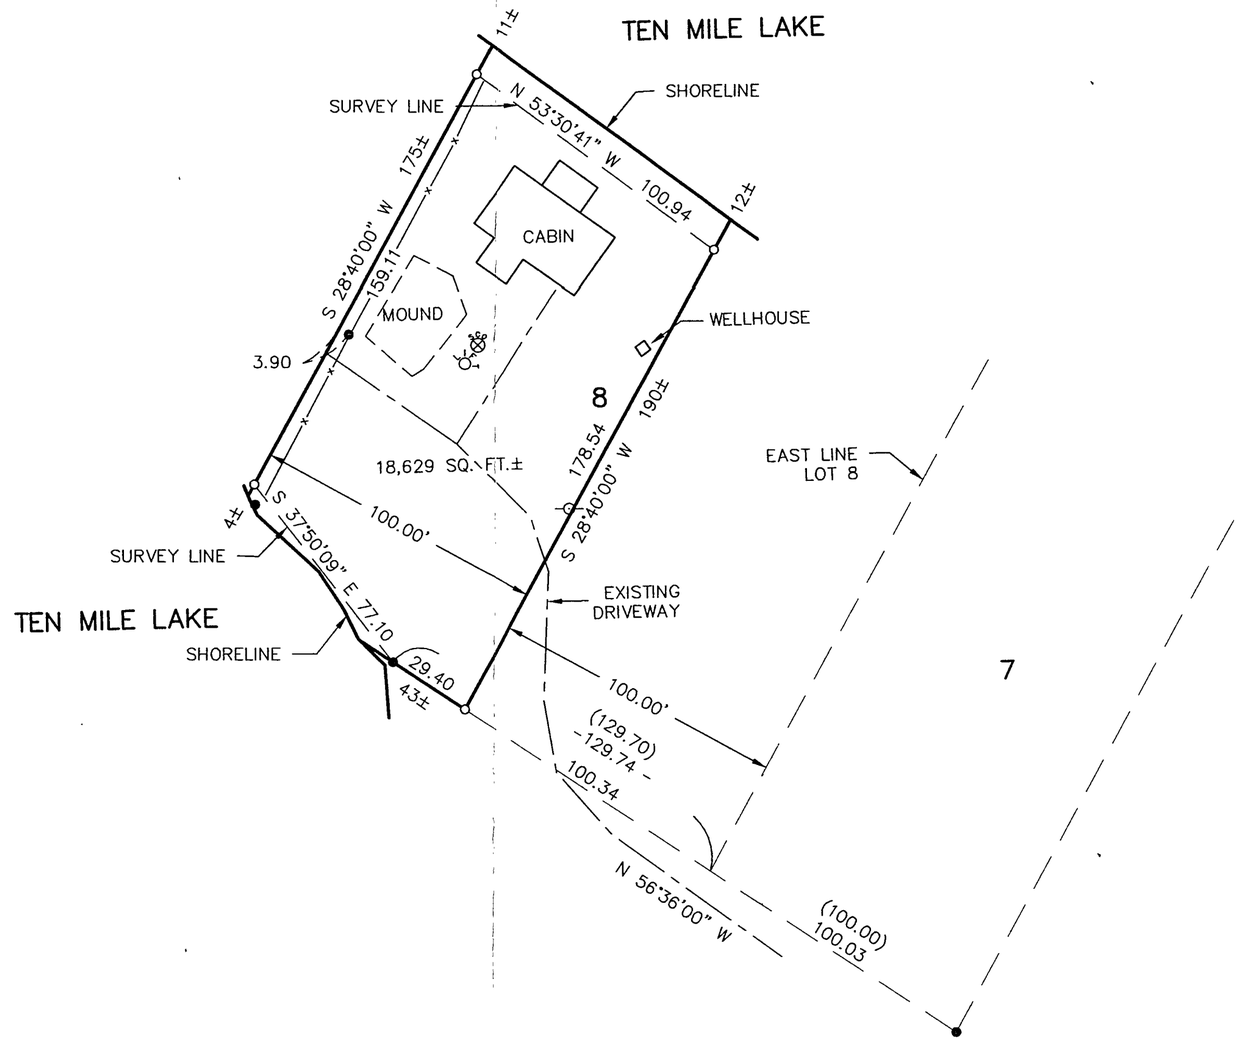

RECEIVED
#1293
OCT 2 2001
GLS
COUNTY SURVEYOR

Landecker & Associates, Inc.
Engineering · Surveying · Planning
Walker, MN 56484
Phone: 1-218-547-1296 Fax: 1-218-547-2272

I HEREBY CERTIFY THAT THIS SURVEY, PLAN, SPECIFICATION, OR REPORT WAS PREPARED BY ME OR UNDER MY DIRECT SUPERVISION AND THAT I AM A DULY LICENSED PROFESSIONAL ENGINEER OR LAND SURVEYOR UNDER THE LAWS OF THE STATE OF MINNESOTA.
Terry L. Freeman
DATE 9/28/01 LIC. NO. 21367

REVISIONS		
DESCRIPTION	DATE	BY

DATE: 9/28/01
SCALE: HORZ. 1"=40' VERT. NONE

COMPUTER: 012158	FIELD BOOK: BOOK 174 PG. 44
FILE NO: 012158	
PROJ. MGR. DRG	CHECKED BY: TLF
DRAWN BY: DRG	

CERTIFICATE OF SURVEY

STEVE MASIMORE
5108 POPLAR
NISSWA, MN. 56468

SHEET 1 OF 1